
AS EXISTING FLOOR PLAN - 1:50

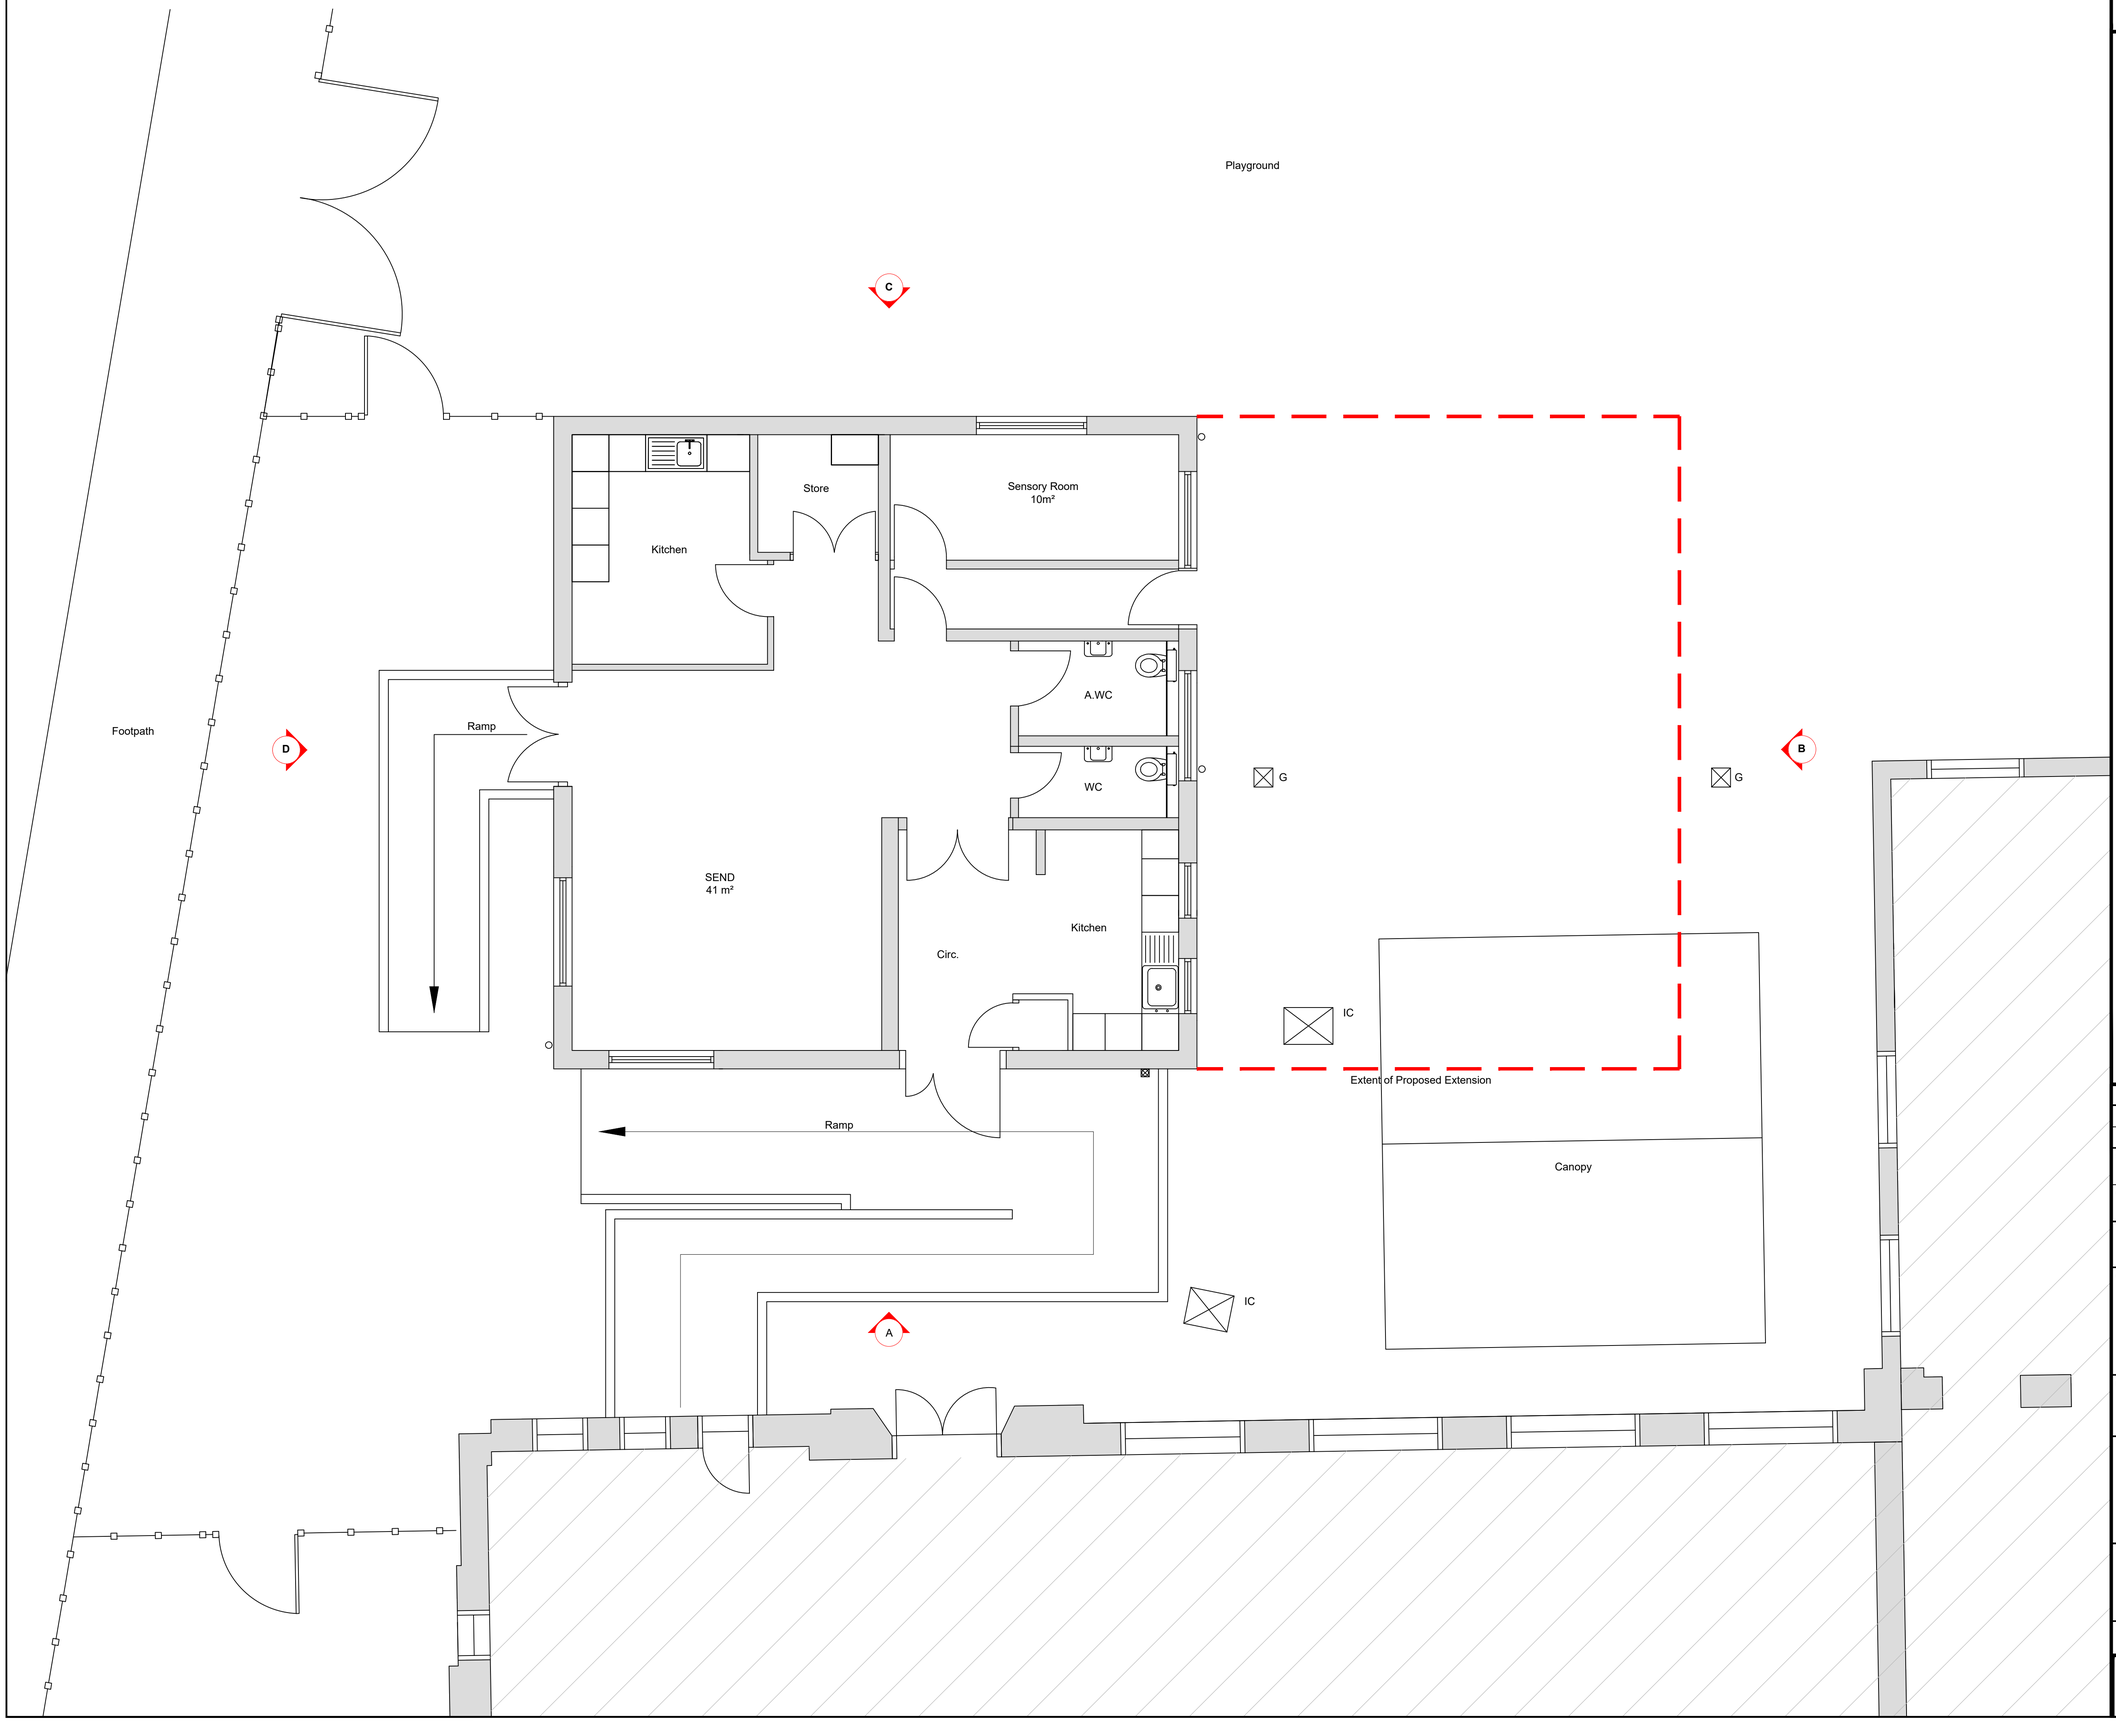

Note: Contractor is to verify all dimensions and levels on site prior to site works commencement. Under no circumstances are any dimensions or levels to be scaled from this drawing number for the purpose of manufacturing components. Contractor to report any discrepancies to the Designer. Works to be undertaken in strict accordance with NBS Standard Workmanship Clauses.

DRAWING KEY

Denotes line of proposed extension.

REVISION	DESCRIPTION	DATE
-	PLANNING	JULY 26

SCALE		SIGNATURE	DATE
1:50	DRAWN	MP	JULY 2026
ORIGINAL SIZE A1	CHECKED	LK	JULY 2026
	APPROVED	MB	JULY 2026

This drawing is copyright and may not be reproduced or made use of unless expressly agreed by M Bradbury Consulting Ltd

CLIENT

Heald Place Primary School
Heald Place
Rusholme
Greater Manchester
M14 7PN

PROJECT

Proposed S.E.N.D Provision

Bradbury CONSULTING CHARTERED SURVEYORS
Unit 2, The Brickworks, Adlington Business Park
Adlington, Cheshire, SK10 4NL
WEB: www.bradbury-consulting.co.uk TEL: 01625 522 209

TITLE

As Existing Floor Plan

JOB NUMBER

2026.061

DRAWING NUMBER

2026.061.002