
# AS PROPOSED FLOOR PLAN - 1:50

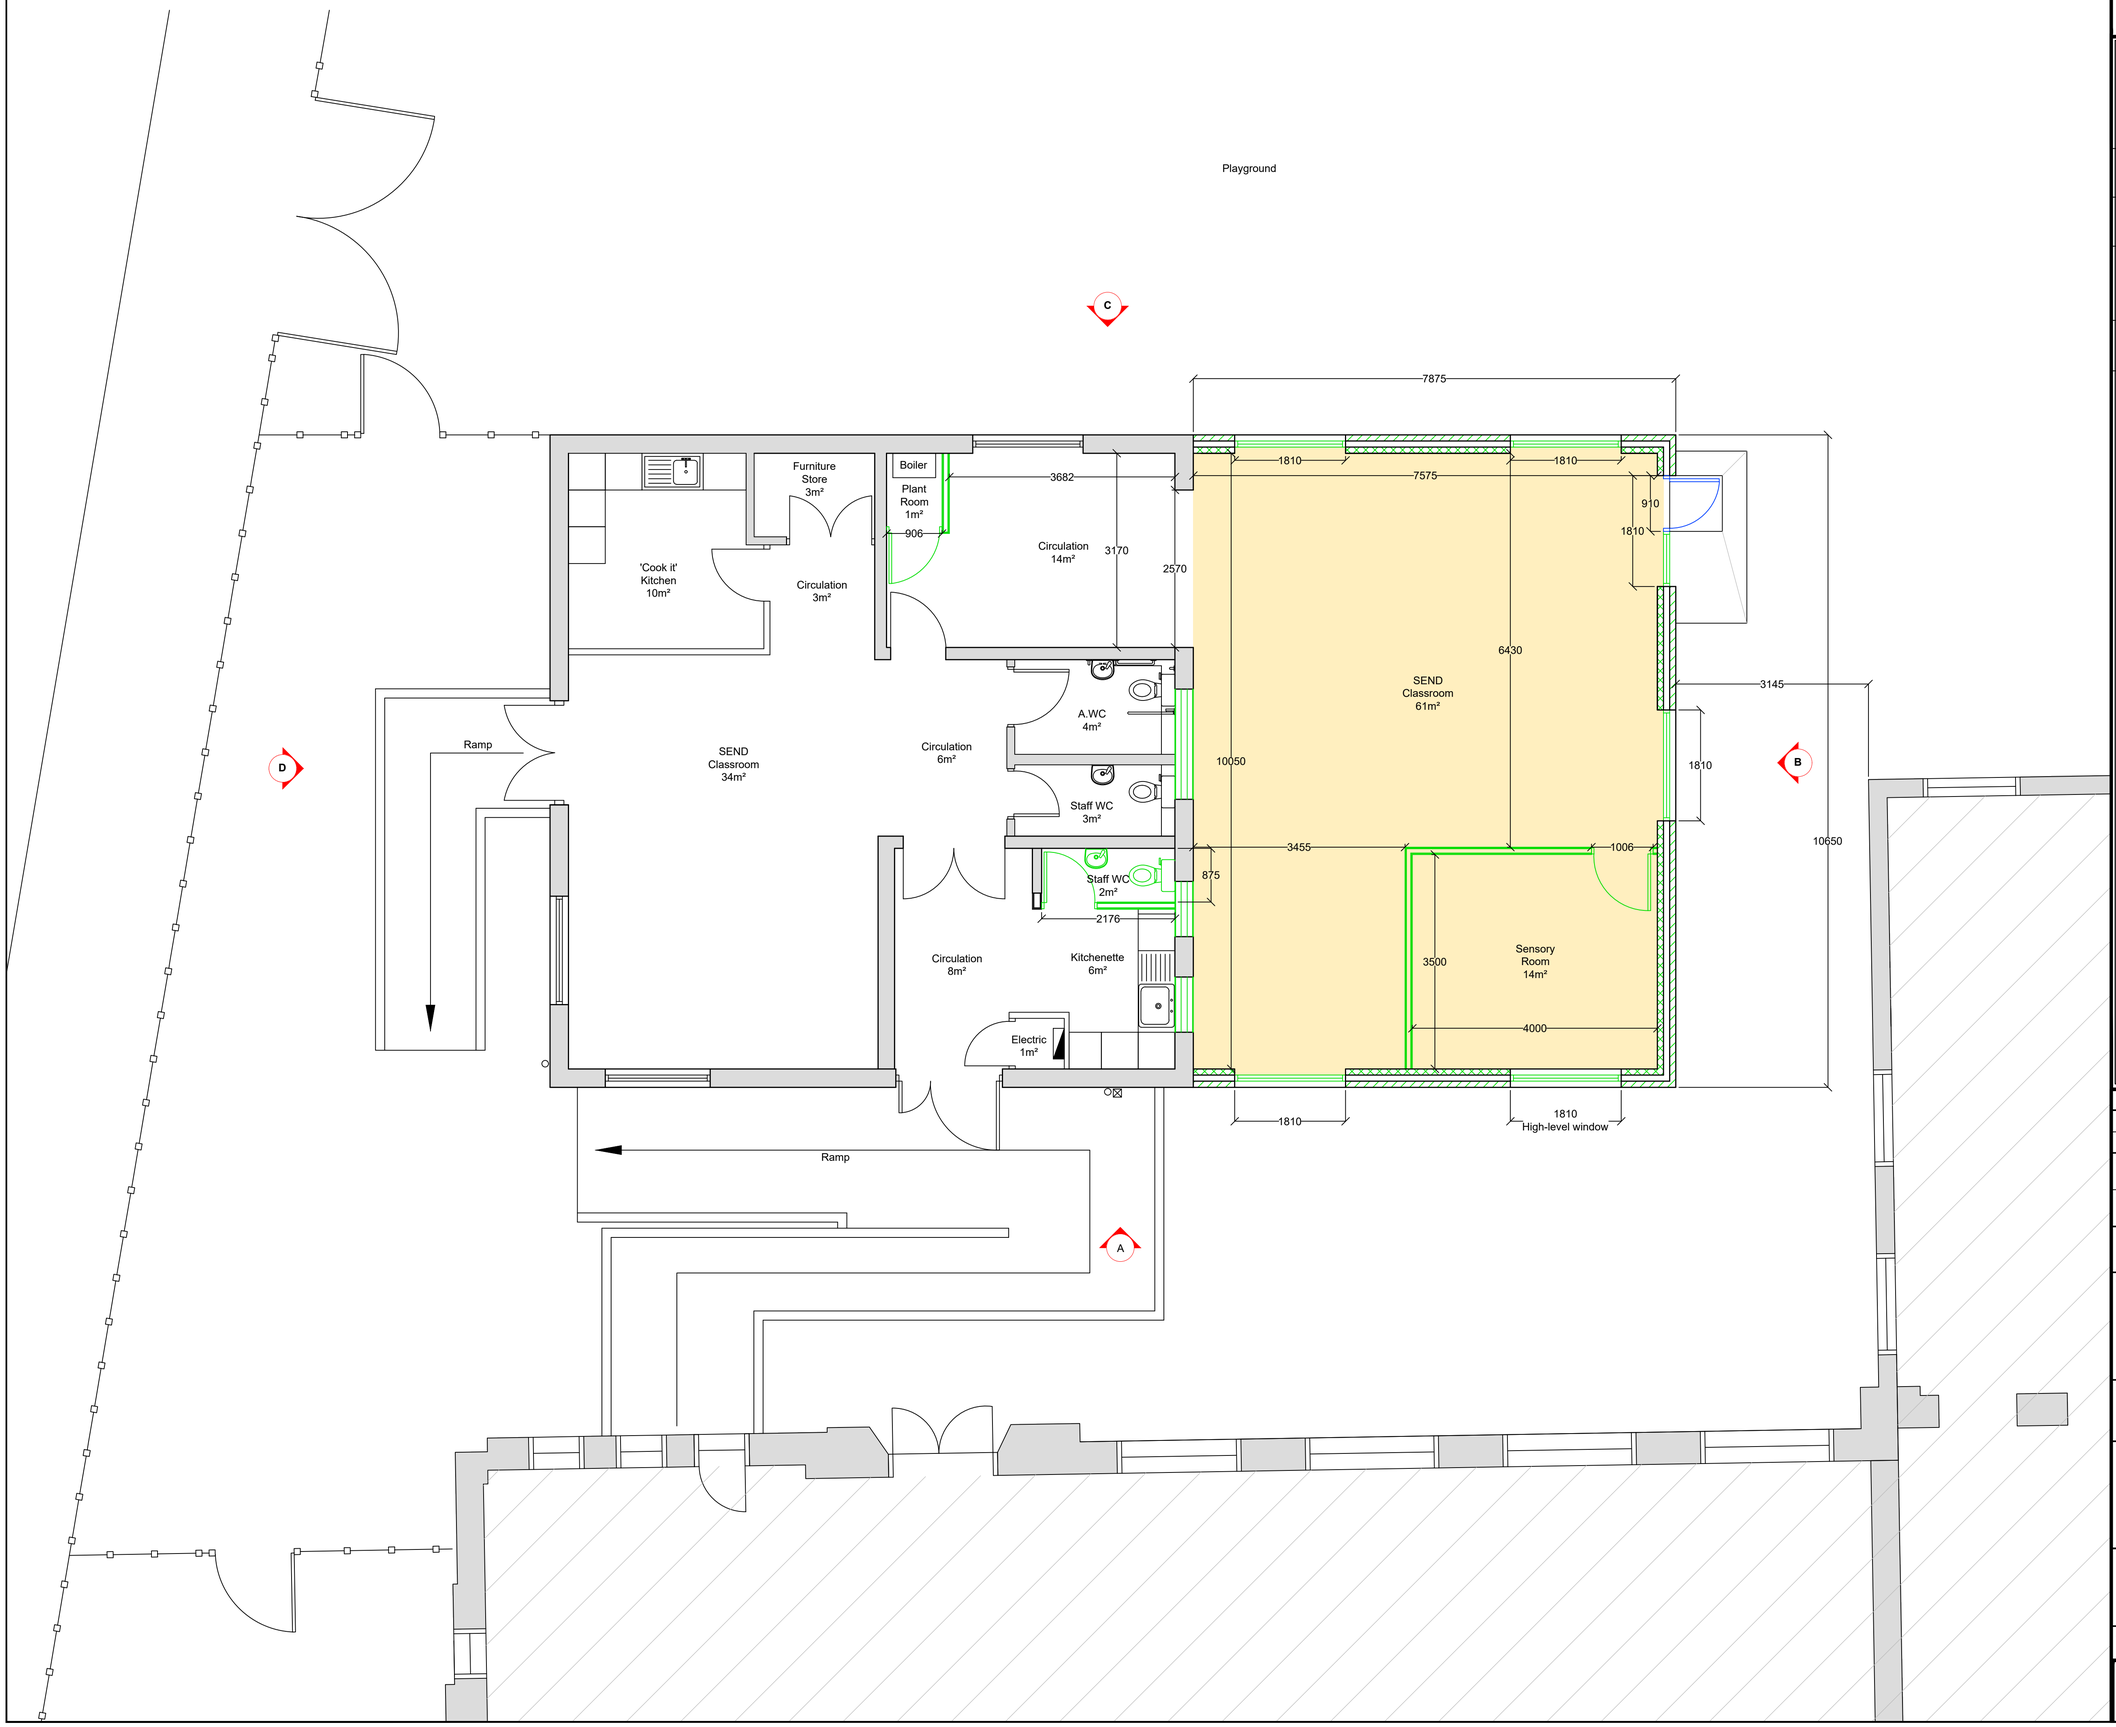


**Note:** Contractor is to verify all dimensions and levels on site prior to site works commencement. Under no circumstances are any dimensions or levels to be scaled from this drawing number for the purpose of manufacturing components. Contractor to report any discrepancies to the Designer. Works to be undertaken in strict accordance with NBS Standard Workmanship Clauses.

## DRAWING KEY

- Denotes area of proposed extension
- Denotes new insulated external masonry cavity wall construction.
- Denotes new aluminium framed, power-coated external window units.
- Denotes new insulated internal partition walls and fire doors.
- Denotes new aluminium framed, powder-coated external door units.

| REVISION | DESCRIPTION | DATE |
|---|---|---|
| | | |
| - | PLANNING | JULY 26 |

| | | | |
|---|---|---|---|
| SCALE 1:50 | | SIGNATURE | DATE |
| | DRAWN | MP | JULY 2026 |
| ORIGINAL SIZE A1 | CHECKED | LK | JULY 2026 |
| | APPROVED | MB | JULY 2026 |

This drawing is copyright and may not be reproduced or made use of unless expressly agreed by M Bradbury Consulting Ltd

CLIENT

Heald Place Primary School
Heald Place
Rusholme
Greater Manchester
M14 7PN

PROJECT

Proposed S.E.N.D Provision

Bradbury CONSULTING CHARTERED SURVEYORS
**Unit 2, The Brickworks, Adlington Business Park**
**Adlington, Cheshire, SK10 4NL**
**WEB: www.bradbury-consulting.co.uk TEL: 01625 522 209**

TITLE

As Proposed Floor Plan

JOB NUMBER

2026.061

DRAWING NUMBER

2026.061.004