
© Copyright: All rights reserved. This drawing must not be reproduced without permission.
Do not scale from this drawing. All dimensions are in millimetres unless otherwise stated.
Any discrepancies should be reported to the Architect.

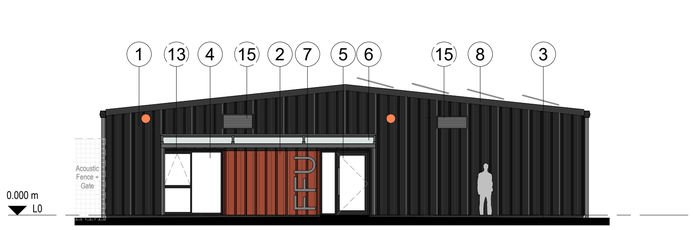


Proposed West Elevation

1 : 100




Proposed South Elevation

1 : 100

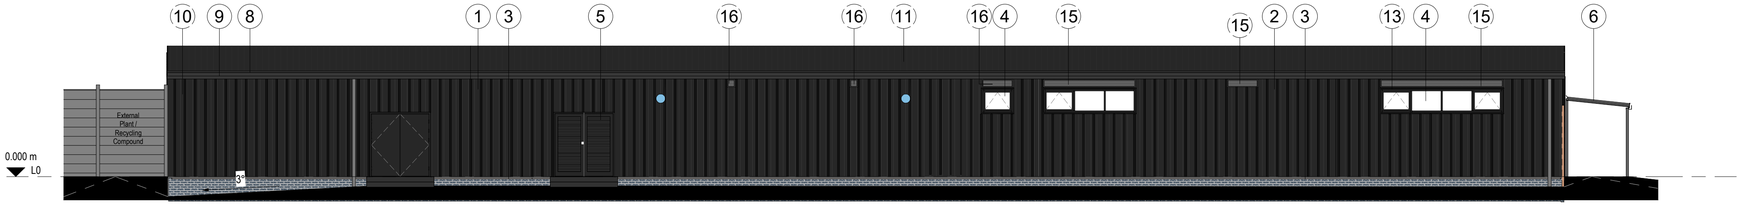

Proposed North Elevation

1 : 100

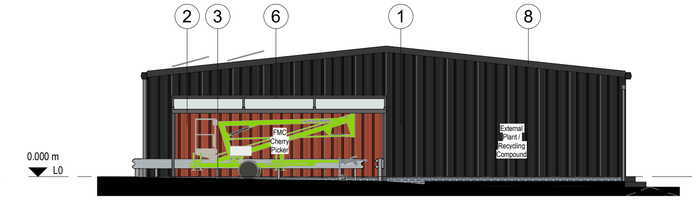

Proposed East Elevation

1 : 100

Elevation Key

1. Metal Profiled Cladding, RAL 7022
2. Metal Profiled Cladding, RAL 2013
3. Brick Plinth, Engineering Brick
4. Windows RAL 7022
5. Doors RAL 7022
6. Freestanding Canopy
7. Building Signage
8. Fascias
9. Gutters
10. Downpipes
11. Metal Profiled Cladding, RAL 7022
12. PVs (Layout TBC - to Specialist Design)
13. Door/Window Trims RAL 7022
14. 2.5m High Secure Fence
15. M&E Louvres
16. M&E Air Vent Grille

Bird & Bat Box Key

Woodcrete Bird Box, min. 2m height from ground,

Woodcrete Bat Box, min. 3m height from ground,

P05	Louvres updated.	21/08/26	MM	MM
P04	Roof access proposal updated. Notes updated.	18/08/26	MM	MM
P03	Issued for Planning	24/07/26	MM	FW
P02	Issued for comments	23/07/26	MM	FW
P01	Updated following design development	26/06/26	MM	FW

Revision	Description	Date	Drawn	Checked

Halliday Meecham Architects Limited

111 Piccadilly Manchester M1 2HY
+44 (0)161 661 5566

4 Devonshire Street London W1W 5DT
+44 (0)203 440 5175

hma@hallidaymeecham.com
www.hallidaymeecham.com

HALLIDAY MEECHAM ARCHITECTS

Client:	University of Manchester
Project:	The Limes Reprovision
Phase/ Location:	Fallowfield Campus - University of Manchester
Drawing:	Proposed Elevations

Scale @ A1	Scale @ A3	Date:	Drawn:	Checked:	Job No.	Drawing No.
1:100	1:50	26/06/26	MM	FW	5938	00210

Scale: 0 1m 2m 5m — 1:100

Stage / Suitability: Planning

Status:

Drawing Ref.: 5938-HMA-LIM-ZZ-DR-A-00210

Revision: P05