

© Copyright: All rights reserved. This drawing must not be reproduced without permission.
Do not scale from this drawing. All dimensions are in millimetres unless otherwise stated.
Any discrepancies should be reported to the Architect.

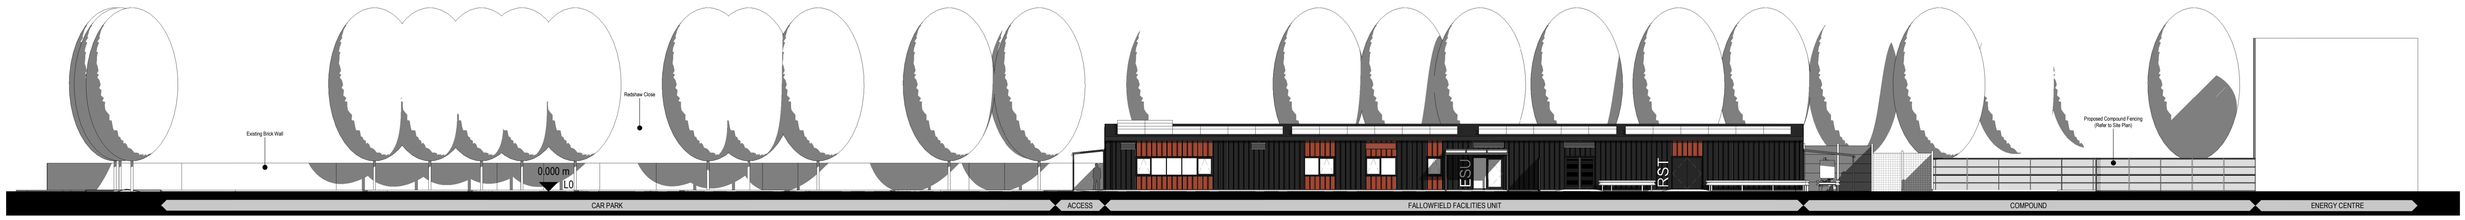


Proposed South Elevation

1 : 200

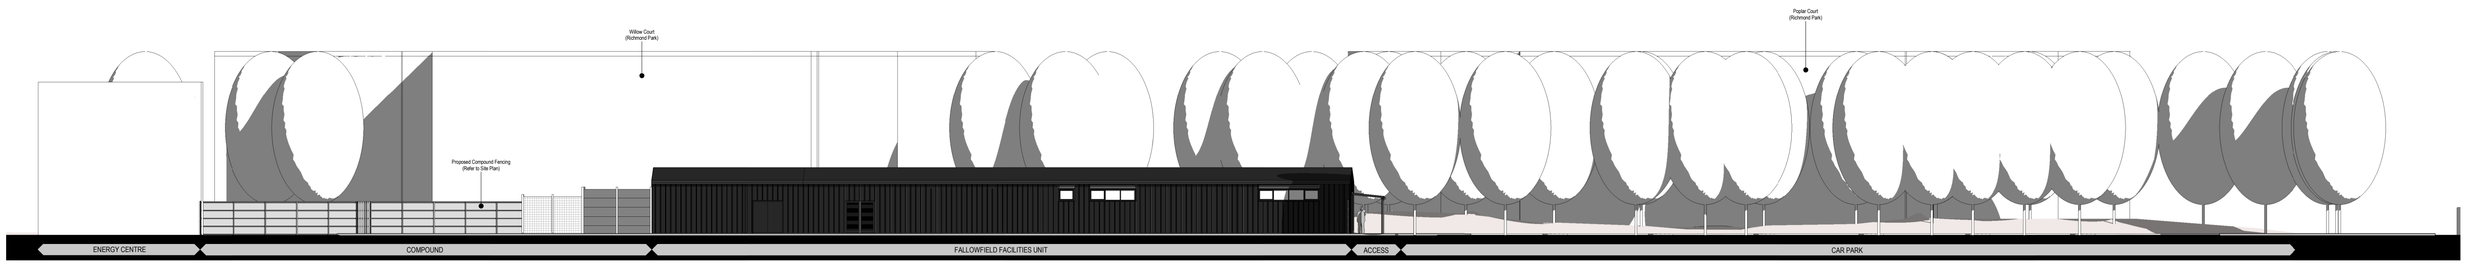


Proposed North Elevation

1 : 200

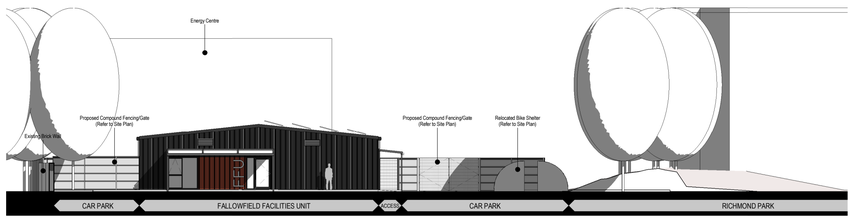

Proposed West Elevation

1 : 200

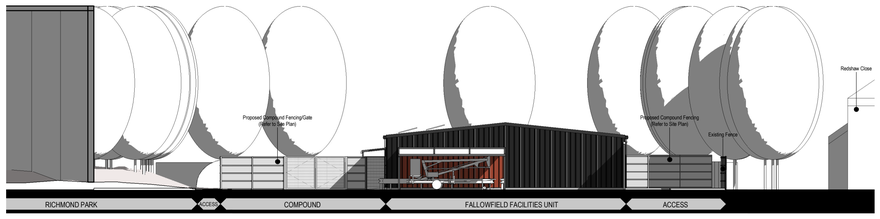

Proposed East Elevation

1 : 200

P02	Roof access proposal updated. Notes updated.	18/08/26	MM	MM
P01	Issued for Planning	24/07/26	MM	FW

Revision	Description	Date	Drawn	Checked

Halliday Meecham Architects Limited

111 Piccadilly Manchester M1 2HY
+44 (0)161 661 5566

4 Devonshire Street London W1W 5DT
+44 (0)203 440 5175

hma@hallidaymeecham.com
www.hallidaymeecham.com

HALLIDAY MEECHAM ARCHITECTS

Client:	Halliday Meecham
Project:	The Limes Reprovision
Phase/ Location:	Fallowfield Campus - University of Manchester
Drawing:	Proposed Site Elevations

Scale @ A1	Scale @ A3	Date:	Drawn:	Checked:	Job No.	Drawing No.
1:200		24/07/26	MM	FW	5938	00214

	Scale 0 5m 10m 1:200	Stage / Suitability: Planning	Status:
Drawing Ref. 5938-HMA-LIM-ZZ-DR-A-00214			Revision P02