
© Copyright: All rights reserved. This drawing must not be reproduced without permission.
Do not scale from this drawing. All dimensions are in millimetres unless otherwise stated.
Any discrepancies should be reported to the Architect.

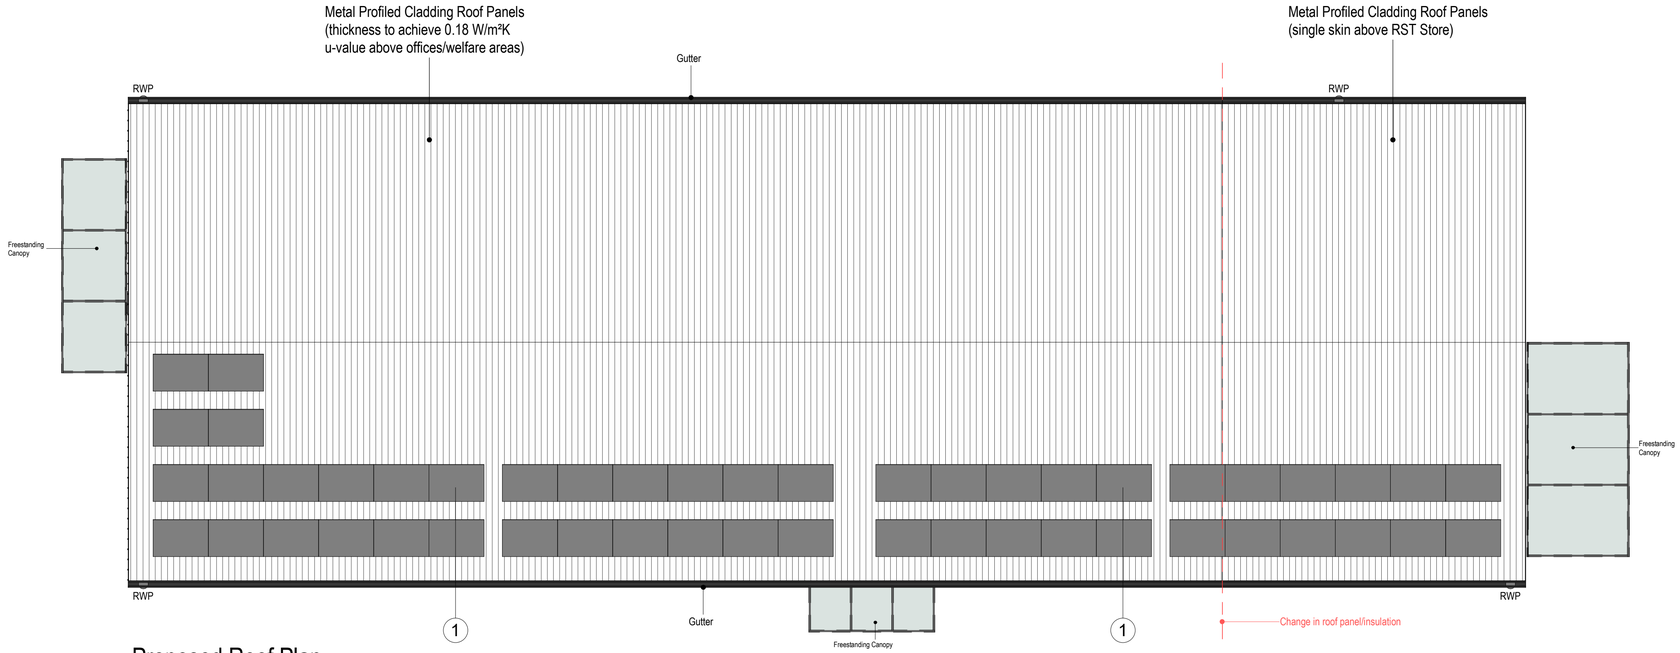

Proposed Roof Plan

1 : 100

Elevation Key

1. PVs (Layout TBC - to Specialist Design)

NB.: Roof Cladding Panels in RAL 7022 to match Wall Cladding Panels

P08	Indicative PV layout amended.	18/08/26	MM	MM
P07	Roof access proposals updated.	03/08/26	MM	FW
P06	Issued for Planning	24/07/26	MM	FW
P05	Issued for comments	23/07/26	MM	FW
P04	PVs added indicatively. Roof hatch added.	08/07/26	MM	FW
P03	Updated following design development	02/07/26	MM	FW
P02	For design team meeting	21/05/26	HK	FW
P01	Information for roof supplier	20/05/26	HK	FW

Revision	Description	Date	Drawn	Checked

Halliday Meecham Architects Limited

111 Piccadilly Manchester M1 2HY
+44 (0)161 661 5566

4 Devonshire Street London W1W 5DT
+44 (0)203 440 5175

hma@hallidaymeecham.com
www.hallidaymeecham.com

HALLIDAY MEECHAM ARCHITECTS

Client:	University of Manchester					
Project:	The Limes Reprovision					
Phase/ Location:	Fallowfield Campus - University of Manchester					
Drawing:	Proposed Roof Plan					
Scale @ A1: 1:100	Scale @ A3:	Date: 20.05.26	Drawn: HK	Checked: FW	Job No. 5938	Drawing No. 00201
N	Scale: 0 5m 10m, 1:200				Stage / Suitability: Planning	Status:
Drawing Ref. 5938-HMA-LIM-RF-DR-A-00201						Revision P08