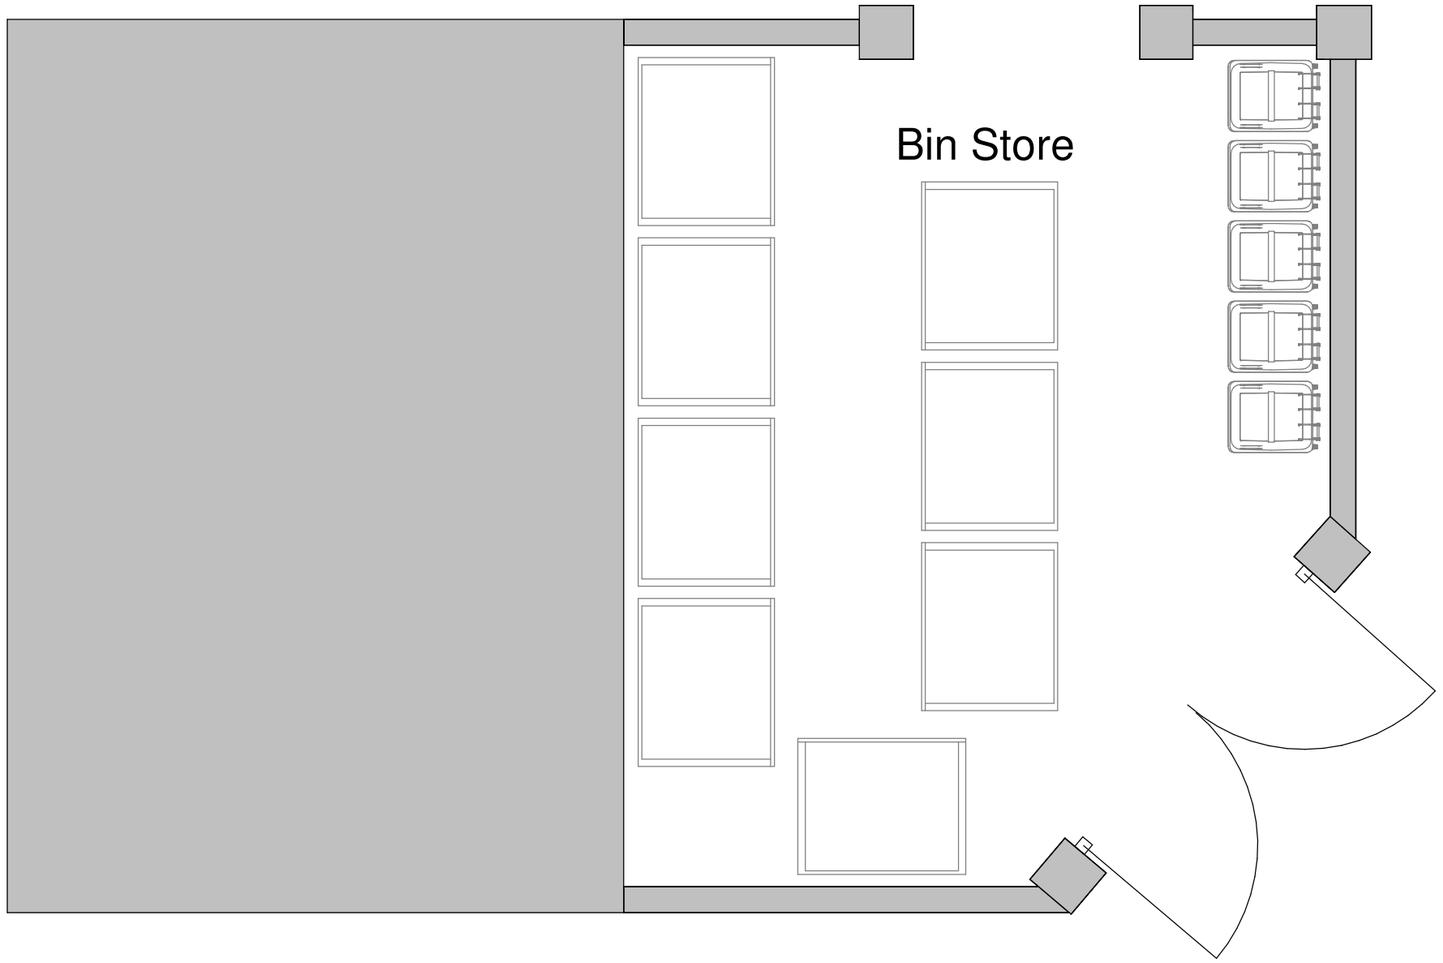


0 0.5 1 1.5 2m

1:50

General Notes

The Architect shall have no responsibility for any use made of this document other than for that which it was prepared and issued.

All dimensions should be checked on site. Do not scale from this drawing

To be read in conjunction with all other Consultant's drawings.

The Architect to be immediately notified of any discrepancies.

Copyright on this drawing retained by the Architect.

BIN SCHEDULE	
1100 Litre Bins	8 No.
240 Litre Bins	5 No.

No.	Date	Dwn	Chk	App	Revision or reason for issue
P1	07/09/26	AK		SH	Initial Issue

Client

Zafar Ahmed

createitstudios
... leave an impression

Create It Studios (NW) Ltd
Universal Square
Devonshire Street North
Manchester
M12 6JH

info@createitstudios.co.uk

Project Title

Linford Gardens, 114 Boundary Ln, Manchester M15 6FD

Scale / North Point

1 : 50

Drawing Title

Proposed Bin Store_Floor Plan

Drawing Number: A1462(04)AP017

Revision: P1

Drawing Status

Preliminary