

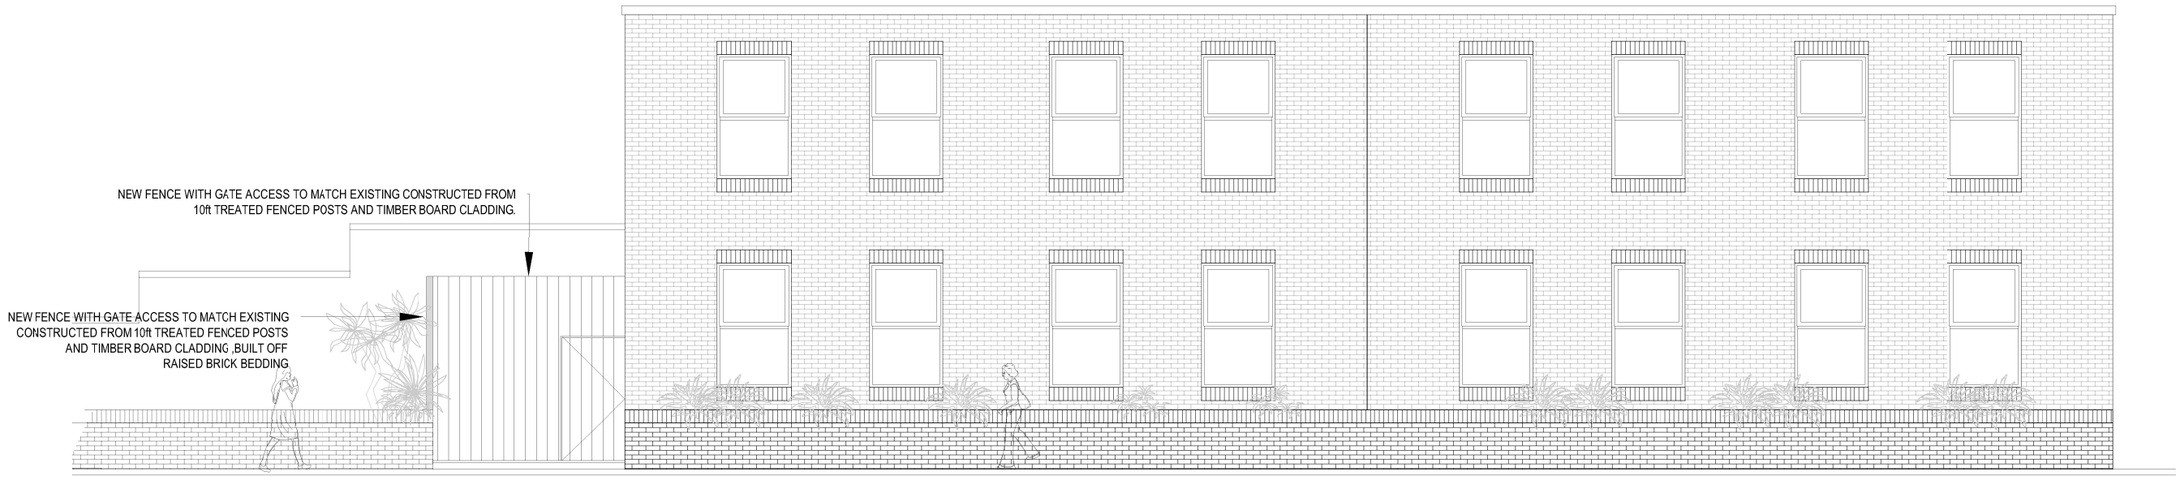


PROPOSED SOUTH ELEVATION - A
SCALE 1:100

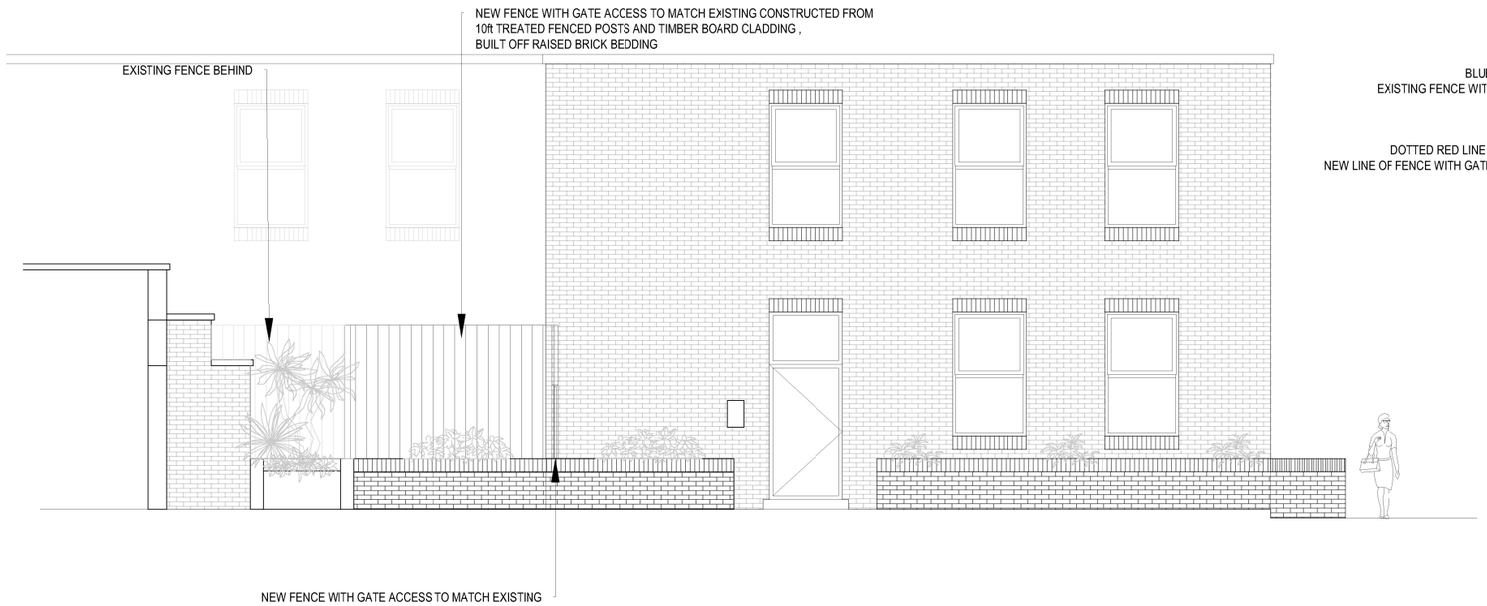

PROPOSED WEST ELEVATION - B
SCALE 1:100

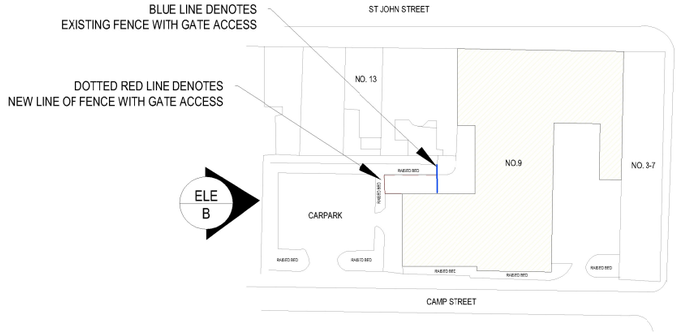

SITE LOCATION PLAN
SCALE 1:1000

ELE
A

0 1 2 3 4 5m
1: 100 scale

APPROVAL

Project
ST JOHNS STREET, MANCHESTER

Title
EXTERNAL REAR WORKS

JSM BUILDING SOLUTIONS

Project No.	Drawn	Checked	Approved
D26110	SY	CB	CB
	Date 08.08.2026	Scale 1:100 @ A1	Revision /

JSM BUILDING SOLUTIONS
Unit ' 2 Beacon Road
Poulbn-le-Fylde
Lancashire
FY6 &JE
01253 890690
enquries@jsmbuildingsolutions.co.uk

Drawing No.	Draw ng Title
E001	PROPOSED EXTERNAL ELEVATIONS