

0 12.5m

SCALE 1:250

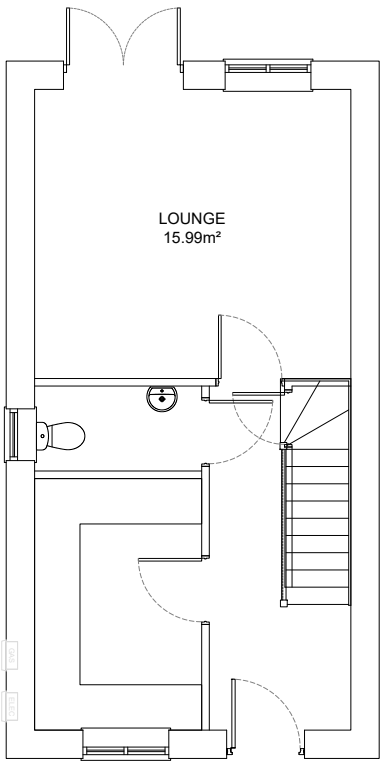


GROUND FLOOR
2B3P
35.45m²

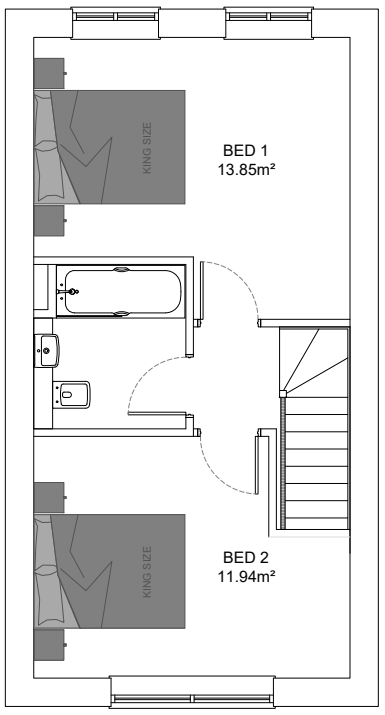


GROUND FLOOR
2B3P
35.45m²

PLOTS
5, 6, 9-11, 13, 14

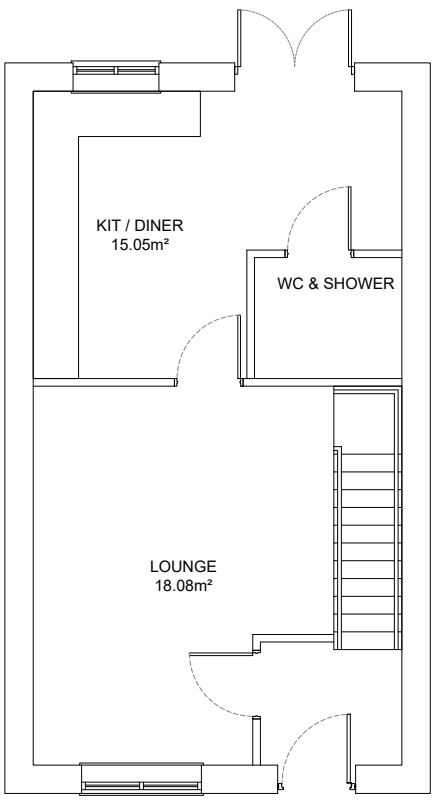

GROUND FLOOR
3B4P
35.45m²

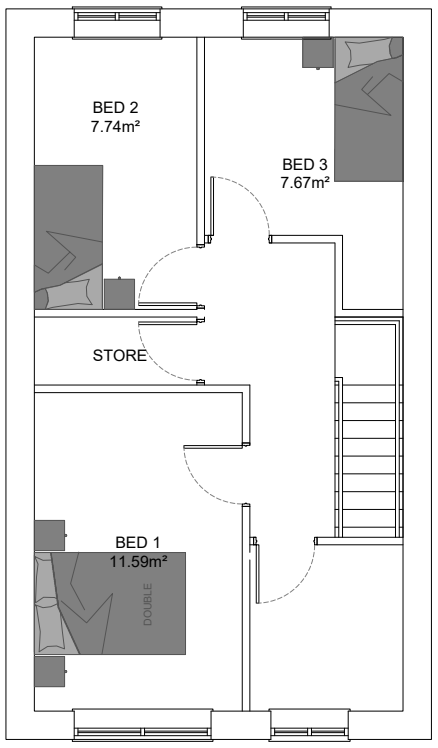

FIRST FLOOR
3B4P
35.45m²

PLOTS
1-4, 7, 8, 12 ,15

0 5m

SCALE 1:100

REV	DESCRIPTION	BY	DATE
A	FIRST ISSUE	IGS	01.09.26

Phoenix Architectural Services

PROJECT
PROPOSED REDEVELOPMENT
YEW TREE LANE
FORMER FAYROUZ RESTAURANT

CLIENT
MR TALAL ELGHOUI

TITLE
TYPICAL FLOOR PLANS
FOR 2B3P AND 3B4P DWELLINGS

DRAWN
I STEVENSON

DATE
01.09.26

SCALE
1:100 (A3)

DRG No.
05

REV
A