
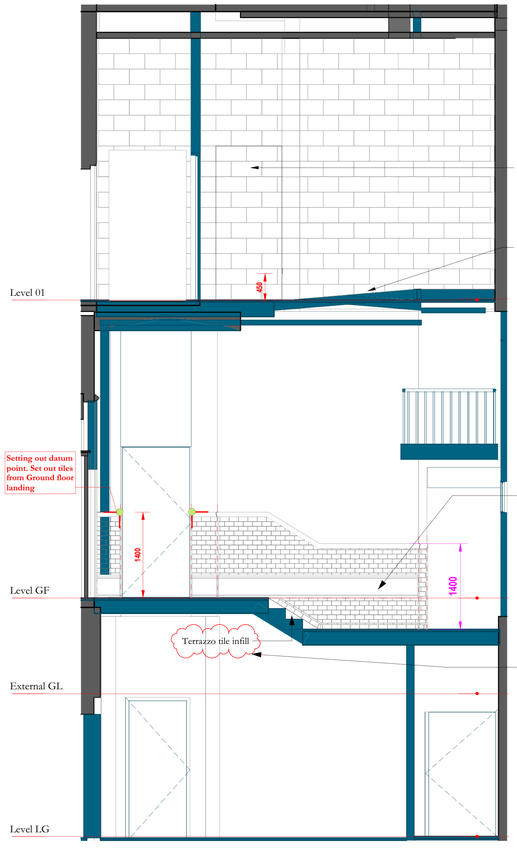



1 Lloyd Street Staircase Core Elevation 01

Scale: 1 : 50

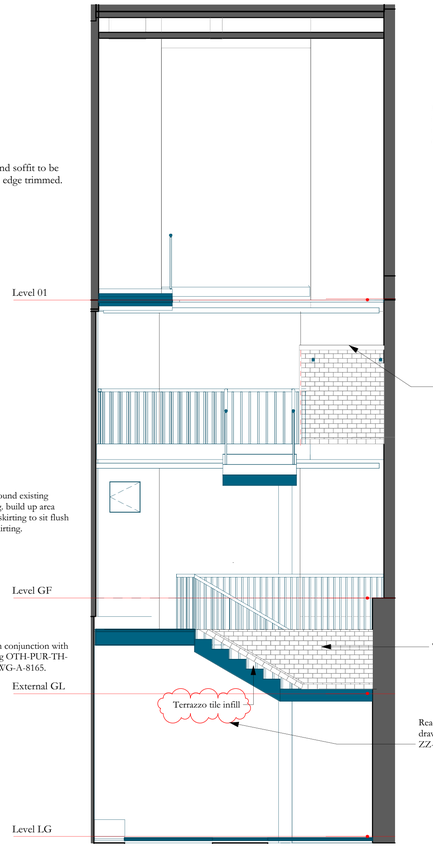


2 Lloyd Street Staircase Core Elevation 02

Scale: 1 : 50

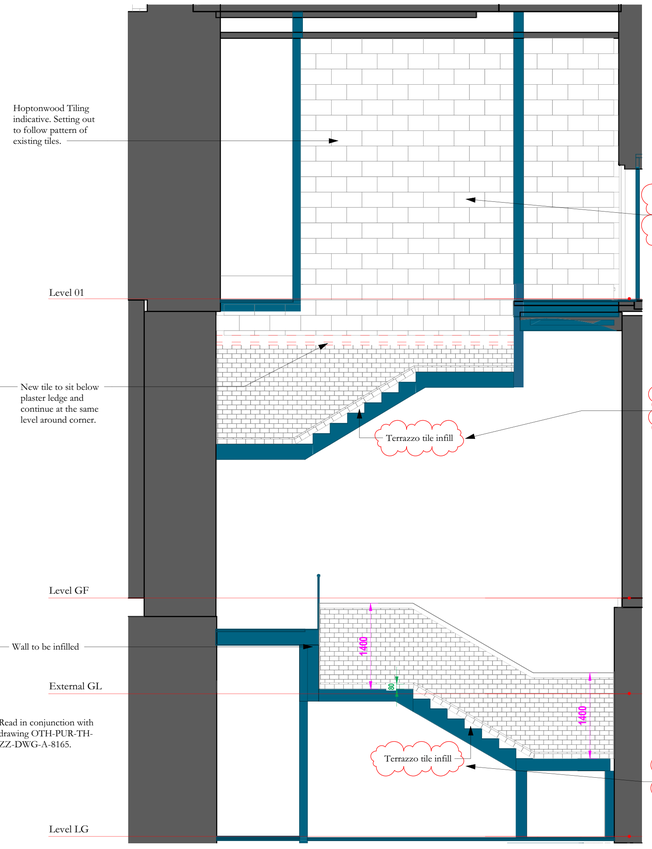


3 Lloyd Street Staircase Core Elevation 03


Scale: 1 : 50

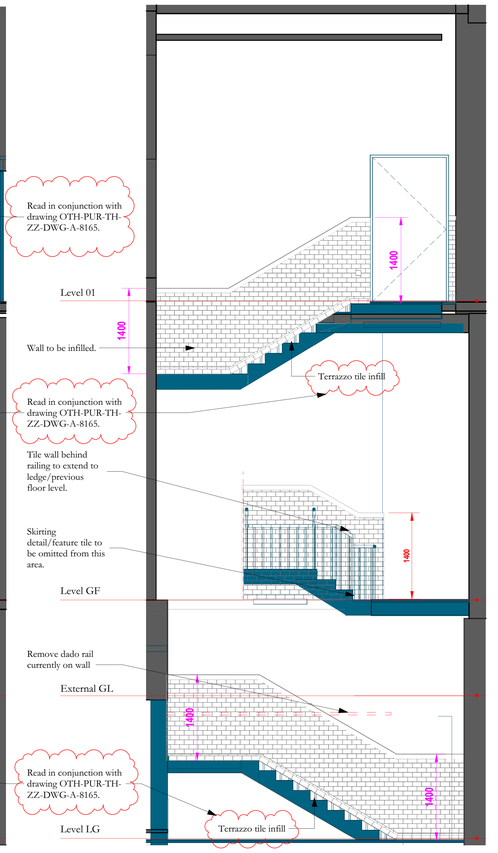


4 Lloyd Street Staircase Core Elevation 04

Scale: 1 : 50

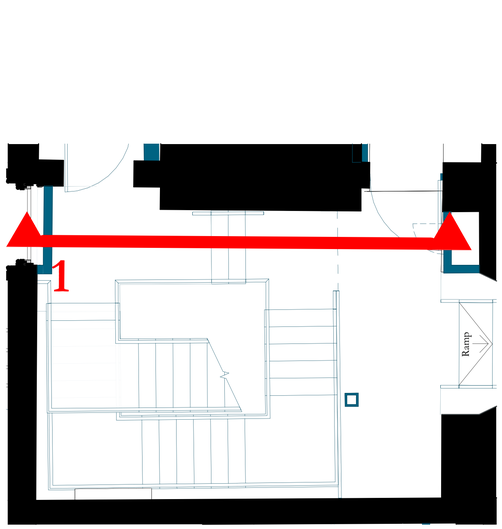

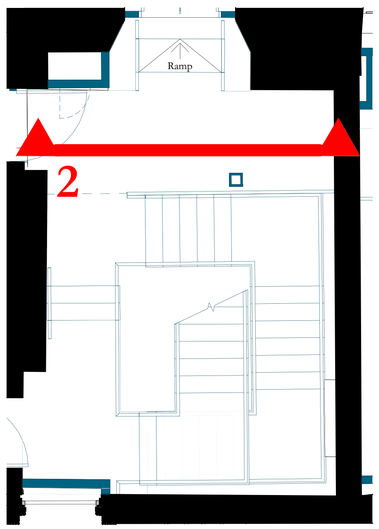



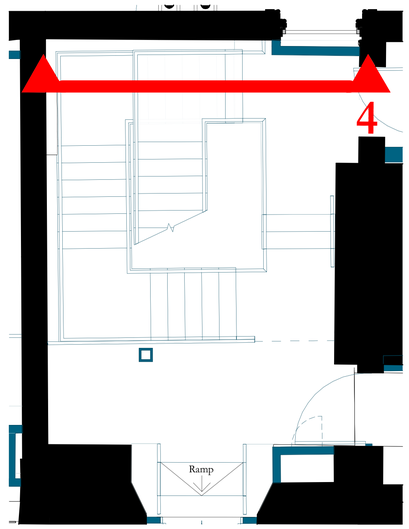

5 Ground Floor Plans - For Key and Orientation

Scale 1 : 50

SETTING OUT PRINCIPLES

Ensure alignment of all grout lines
Ensure all landings are set out to closest full tile to 1400mm height
Ensure dado heights are uniform height on each individual landing.
Set out all tiles horizontally from architrave or lift opening

example — Red Dimension = exact setting out dimension

example — Magenta Dimension = approximate setting out dimension. set out to the closest full tile


Refer to NBS M40 Specification clause 125 for tile specification and specials
Refer to OTH-PUR-TH-ZZ-DWG-A-8147 to 8151 for plans
Refer to OTH-PUR-TH-ZZ-DWG-A-8163, 8164 and 8165 for detail areas

Scale Bars to be used as guidance only - refer to sheet size below

1:100	mm	1000	3000	5000	7000		
1:200	mm	5000	8000	12000	16000		
1:500	M	5	15	25	35		
1:1250	M	10	30	50	70	90	

Notes:
Drawings are based on survey data and may not accurately represent what is physically present.
Do not scale from this drawing. All dimensions are to be verified on site before proceeding with the work.
All dimensions are in millimeters unless noted otherwise.
Purcell shall be notified in writing of any discrepancies.

Key Plan

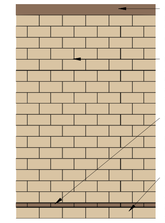


NBS M40 CLAUSE 125.4 Dado tile 152 x 75 in 'Oatmeal' product reference: MTHDADOAT

NBS M40 CLAUSE 125.2 - 152 x 75 regular wall tile and skirting tile in colour 'Linen' (lighter colour)


NBS M40 CLAUSE 125.1 - 152 x 26mm border tile in colour 'Oatmeal' (darker colour)

NBS M40 CLAUSE 125.2 - 152 x 75 regular wall tile and skirting tile in colour 'Linen' (lighter colour)


Tiling Setting Out
1 : 20

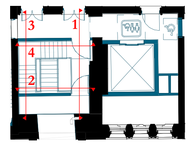

Lloyd St Core key plan - Level 01
1 : 200

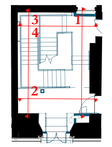

Lloyd st core key plan - Level GF
1 : 200

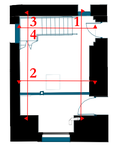

Lloyd st core key plan - Level LG
1 : 200

ISSUE	DATE	APPROVED	DRAWN	DESCRIPTION
05	04/07/2025	BAO	AY/SA	Drawing updates in line with Bovis and Purcell review
04	17/12/2024	AD	AH	Updated to clarify scope of Hoptonwood stone tile
03	02/06/2023	AH	AA	Key and note revised
02	19/05/2023	AH	AA	Tiling amended to new specification

OUR TOWN HALL PROJECT
PURCELL
Project Office, Room 308, Town Hall, MANCHESTER M60 2L1
+44 (0) 7970 097 432
www.purcelluk.com

PROJECT STATUS	RIBA STAGE 5
CLIENT	Manchester City Council
PROJECT	OUR TOWN HALL
DRAWING TITLE	Lloyd Street Core Tiling Wall Elevations 1/5
SIZE & SCALE	A1: As indicated
DRAWING STATUS	CONSTRUCTION
JOB NUMBER	236959
DRAWING NO.	OTH-PUR-TH-ZZ-DWG-A-8252
REV	05

© PURCELL 2019. PURCELL ® IS THE TRADING NAME OF PURCELL ARCHITECTURE LTD.