
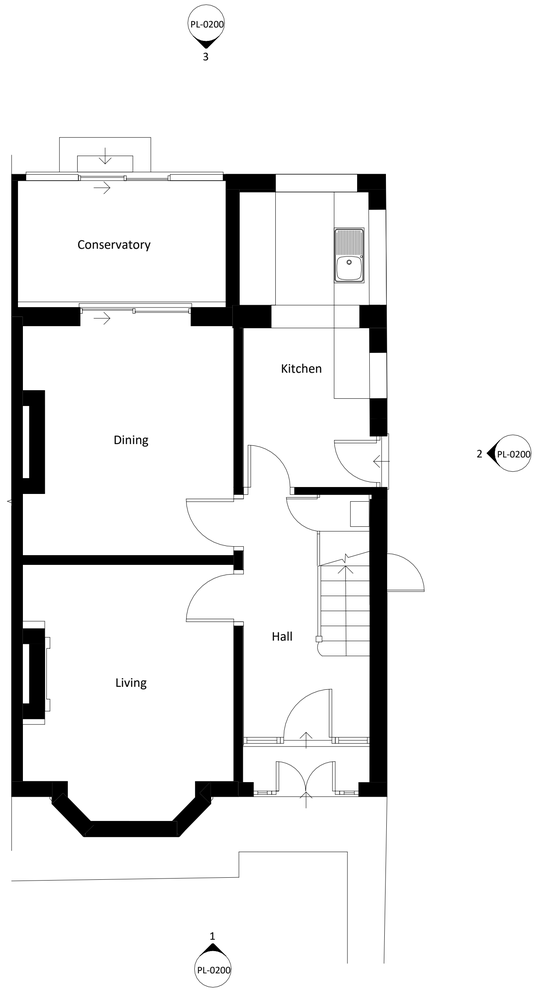


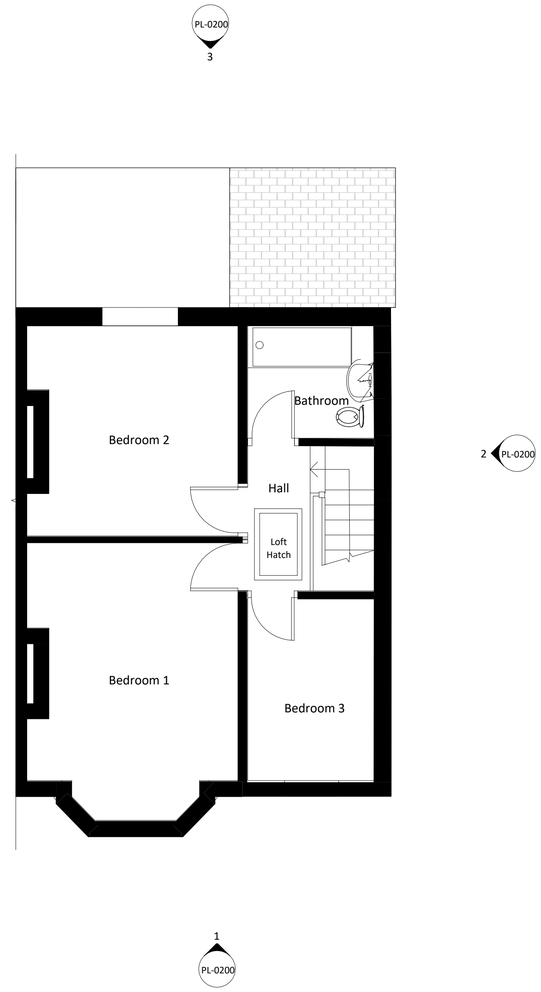

1 **Existing Ground Floor Plan**
1 : 50

2 **Existing First Floor Plan**
1 : 50

0m 1m 2m 3m 4m 5m
SCALE 1:50 @ A1

Key

- Existing walls
- Site boundary

progress in practice

Suite 2 Stanley House
19-23 Croftsbank Road
Urmston
M41 0TZ

tel 0161 222 4321
info@progressinpractice.co.uk
www.progressinpractice.co.uk

General Notes
1. This drawing remains copyright of Progress in Practice and may not be reproduced or copied without consent in writing.
2. All dimensions are to be checked on site. Please check scale bar on printed copies. For any errors or queries please contact Progress in Practice Ltd.
3. Any discrepancies between site and drawings to be reported to the architect immediately.
4. Read in conjunction with all relevant structural and mechanical & electrical engineers drawings.
5. Dimensions critical to proposed building works must be checked on site before building works commence, as certain assumptions have been made due to lack of accessibility and anomalies in the existing building.

Revision	Date	By	Ck	Notes
P01	27/8/26	ES	HD	Developed Design
P02	2/9/26	ES	HD	Planning Issue for Client Sign-off
P03	8/9/26	ES	HD	Planning Issue

Project Address
37 Vicars Road, Chorlton RETROFIT

Drawing
Existing Floor Plans

Drawing Number
26012-PIP-PL-0100

Drawing Status
Planning

Date
27/08/26

Scale
1:50 @ A1
1:100 @ A3

Drawn
ES

Checked
HD

Revision
P03