
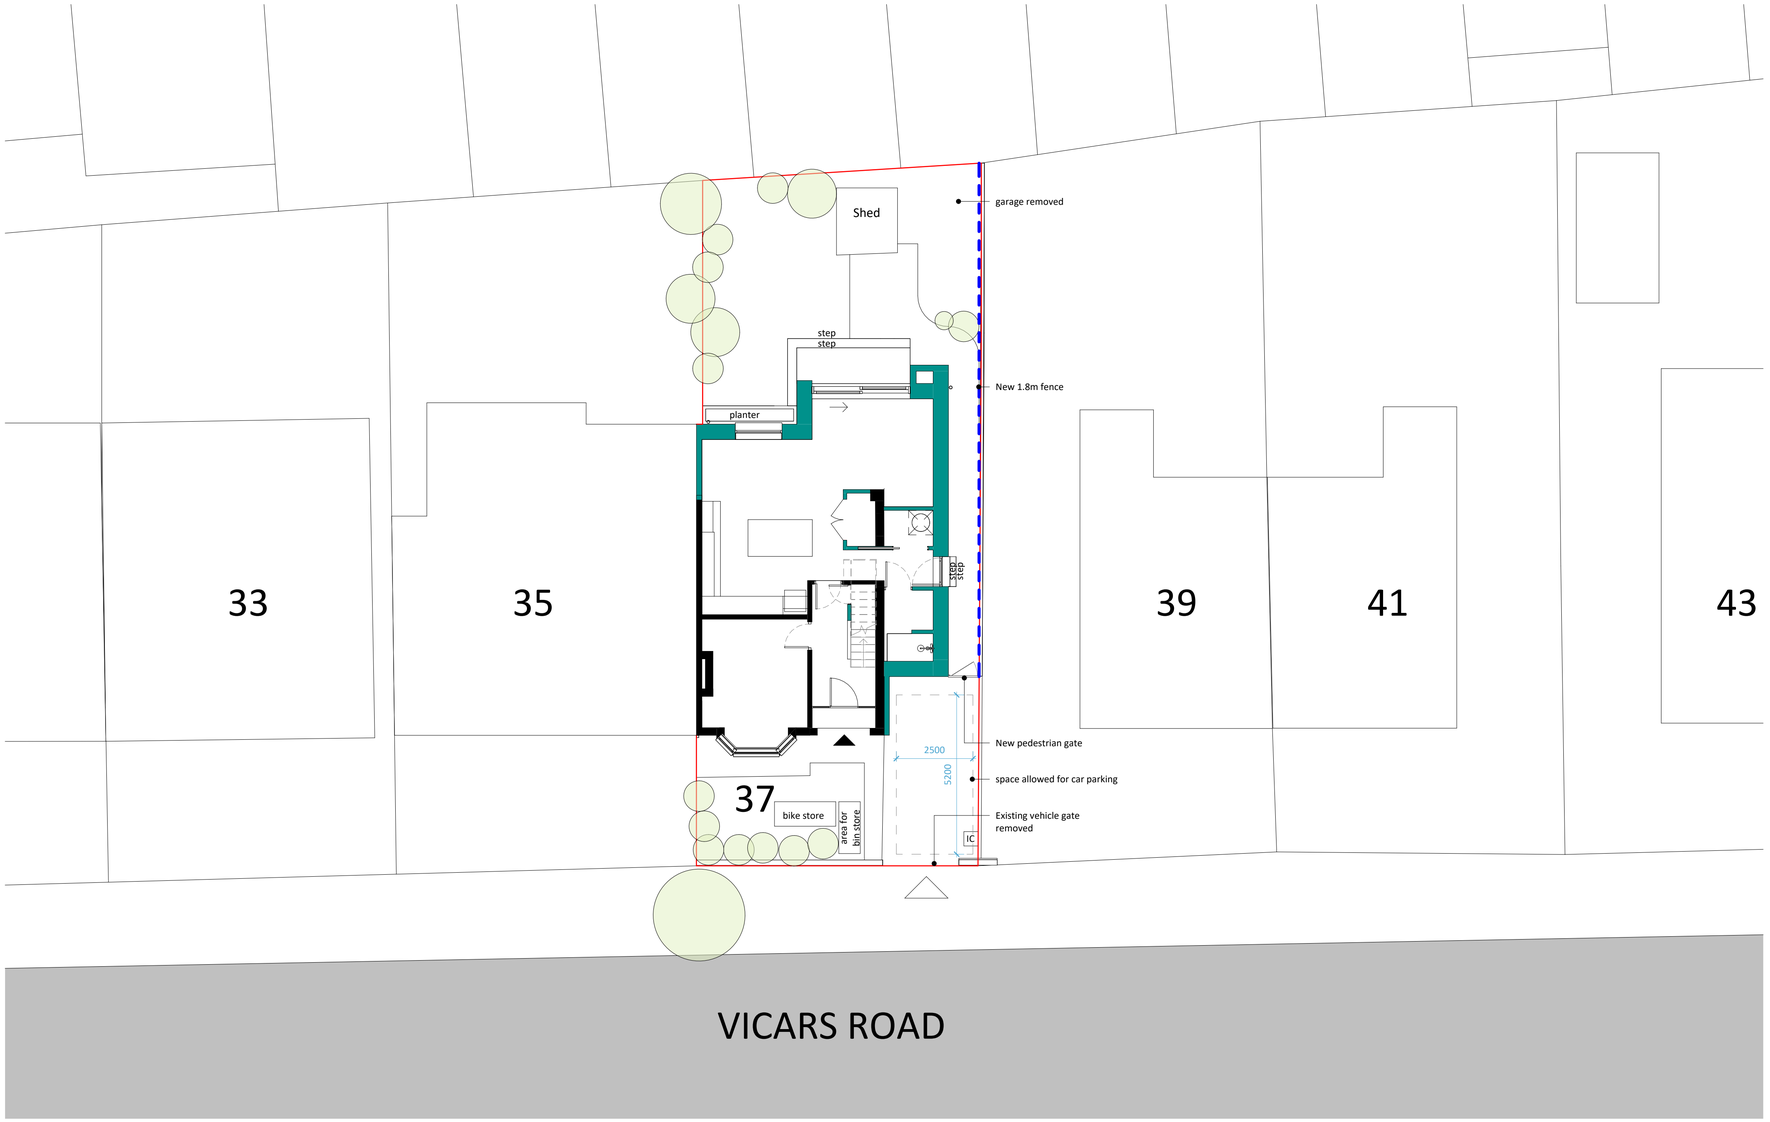


1 **Proposed Site Plan**
1 : 100

0m 2m 4m 6m 8m 10m
SCALE 1:100 @ A1

Key

- Site boundary
- Principle Entrance
- Site Entrance
- Approximate location of trees and shrubs

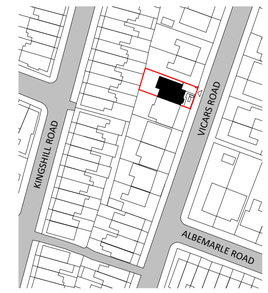

0m 25m 50m 75m 100m 125m
SCALE 1:1250 @ A1

progress in practice

Suite 2 Stanley House
19-23 Croftsbank Road
Urmston
M41 0TZ

tel 0161 222 4321
info@progressinpractice.co.uk
www.progressinpractice.co.uk

General Notes
1. This drawing remains copyright of Progress in Practice and may not be reproduced or copied without consent in writing.
2. All dimensions are to be checked on site. Please check scale bar on printed copies. For any errors or queries please contact Progress in Practice Ltd.
3. Any discrepancies between site and drawings to be reported to the architect immediately.
4. Read in conjunction with all relevant structural and mechanical & electrical engineers drawings.
5. Dimensions critical to proposed building works must be checked on site before building works commence, as certain assumptions have been made due to lack of accessibility and anomalies in the existing building.

Revision	Date	By	Ck	Notes
P01	2/9/26	ES	HD	Planning Issue for Client Sign-off
P02	8/9/26	ES	HD	Planning Issue

Project Address
37 Vicars Road, Chorlton RETROFIT

Drawing
Proposed Site Plan

Drawing Number
26012-PIP-PL-0500

Drawing Status
Planning

Date
02/09/26

Scale
As Ind. @ A1
As Ind. @ A3

Drawn
ES

Checked
HD

Revision
P02