



South Elevation

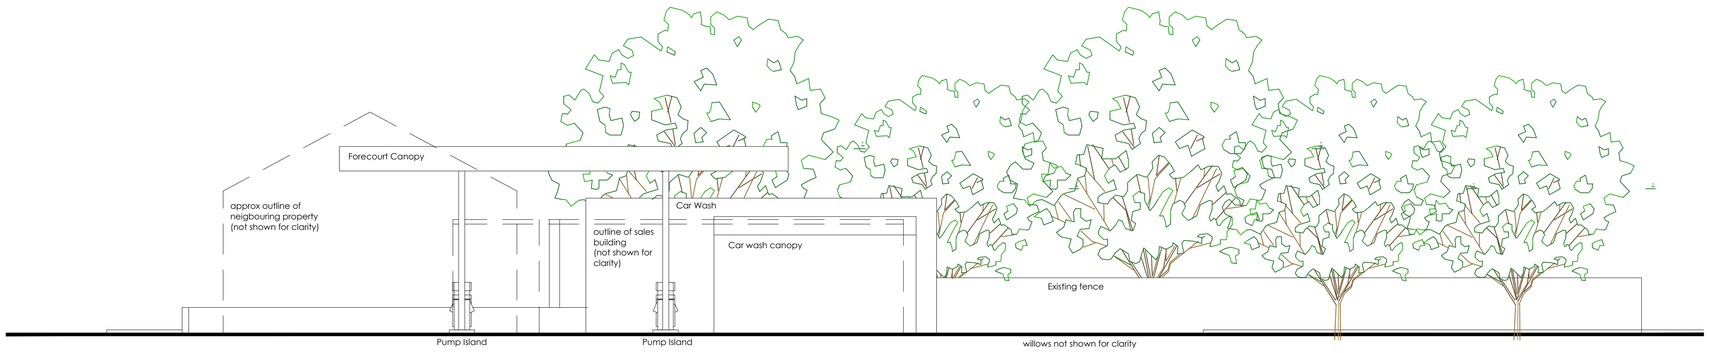

East Elevation



North Elevation

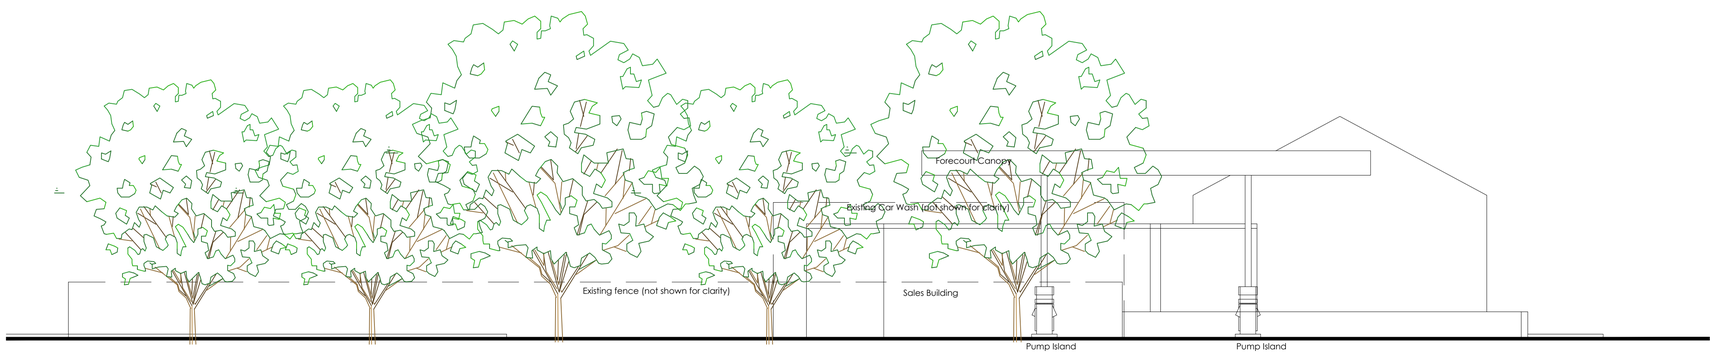

West Elevation

Existing Site Elevations
Scale 1:100

rev	date	by	description
~	31/07/26	GKY	Drawing created.

CLIENT

SGN retail

3c Twyford Court
High Street, Dunmow
Essex, CM16 1AE

PROJECT LOCATION

SGN Openshaw
1555-1571 Ashton Old Road
Openshaw, Manchester,M11 1GR

DRAWING

Existing Site Elevations

PLANNING

FROWSBURY Projects
Frowsbury Projects Limited
Office 3, Stronsay Business Centre
Tilford Road, Hindhead, GU26 6UG
Email: enquires@frowsbury.com

© This drawing is the copyright of FROWSBURY PROJECTS Ltd.

Date:	Draw By:	A1 original plot size
Aug 2026	GKY	
Scale:	Dwg No:	Rev:
1:100	OPEN-FPS-SGN-026-PL-02	~