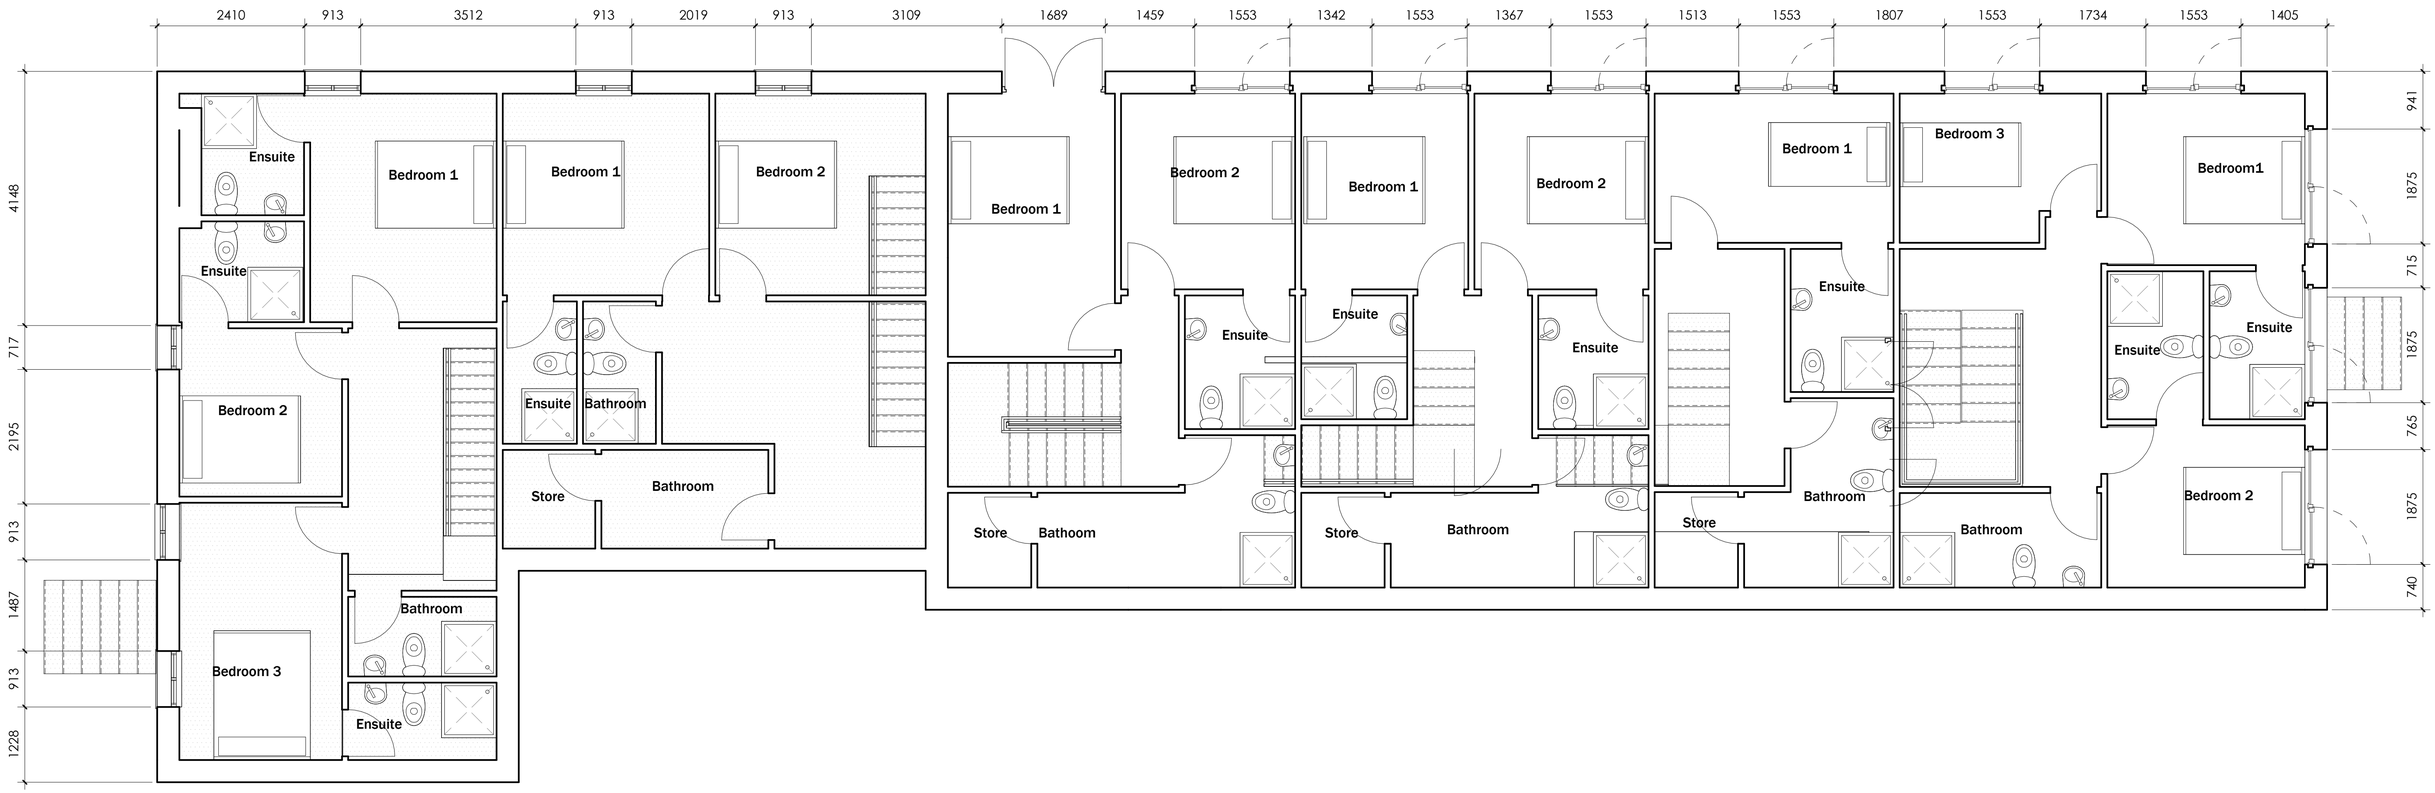


CHECK ALL DIMENSIONS ON SITE

This drawing is to be read in conjunction with all relevant specifications and drawings issued.

The contractor is to check and verify all building and site dimensions and check levels before work commences and/or ordering any materials.

Any inaccuracies must be reported to the Contract Administrator (Obsidian Design & Build Ltd) immediately.

This drawing may not be reproduced, or part reproduced without the express consent of Obsidian Design & Build Ltd.

This document should not be relied on or used in circumstances other than those for which it was originally prepared and for which Obsidian Design & Build Ltd was commissioned. Obsidian Design & Build Ltd accepts no responsibility for this document to any party other than the person by whom it was commissioned.

As-built drawings prepared by Obsidian Design & Build Ltd based on information provided by any third party.

THIS DRAWING IS COPYRIGHT © Obsidian Design & Build Ltd

Chartered Institute of Architectural Technologists
Registered Practice

1m 5m

Email: info@odb-ltd.co.uk
Web: www.obsidianltd.co.uk

OBSIDIAN DESIGN & BUILD

B	Room sizes updated	17/08/26
A	First Issue	18/06/26
Rev	Description	Date

Client:
FF

Project:
Gorebrook

Drawing Title:
Proposed First Floor Plan

Glasshouse
Alderley Park,
Alderley Edge,
Macclesfield
SK10 4TG

Drawing Issue:
PLANNING

Drawing No:	Scale:
A-103	1 : 50

Revison:	Drawn:	Checked:	Date:
B	AV	DS	17/08/26