



PROPOSED
FRONT ELEVATION

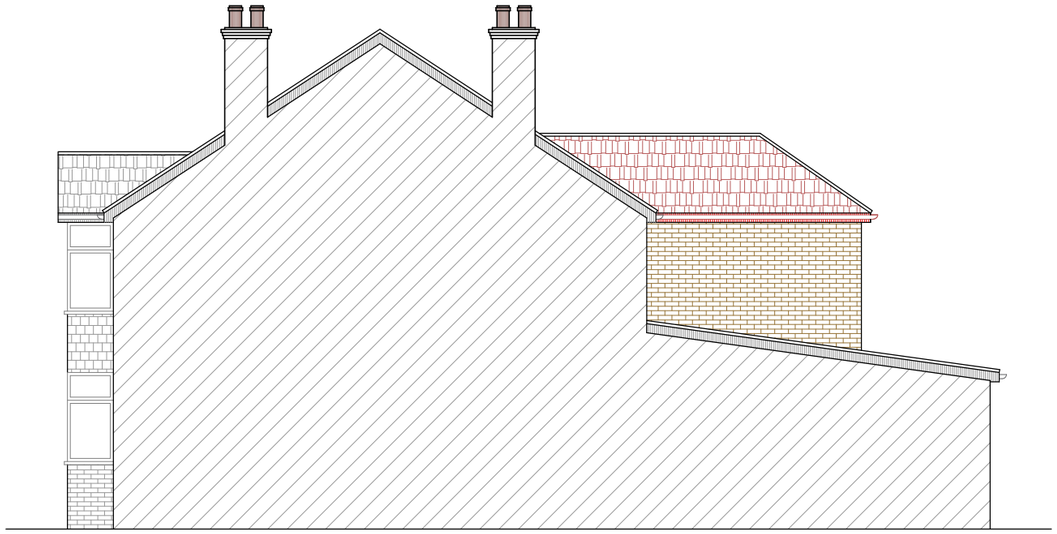


PROPOSED
SIDE ELEVATION-1

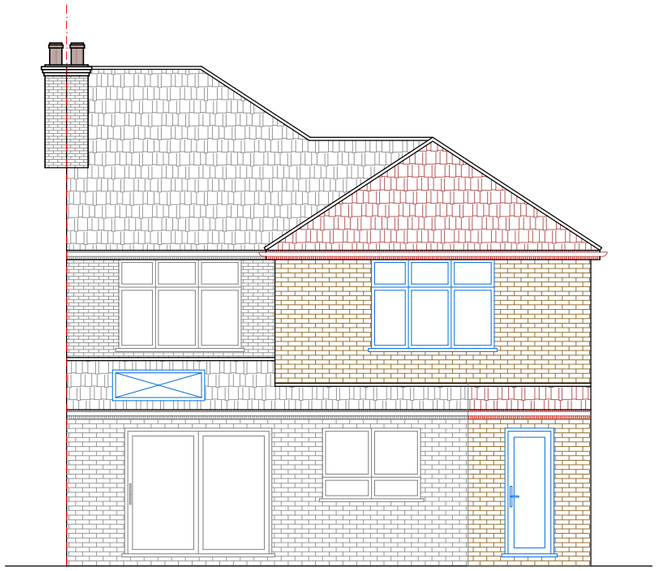

PROPOSED
REAR ELEVATION

PROPOSED MATERIAL

WALLS : BRICKS OR BLOCKS &
BRICK FACING TO MATCH EXISTING
ROOF : TILES MATCH TO EXISTING
WINDOWS : UPVC DOUBLE GLAZED WINDOWS
DOORS : UPVC DOUBLE GLAZED DOOR
ALL FINISHES TO MATCH EXISTING.

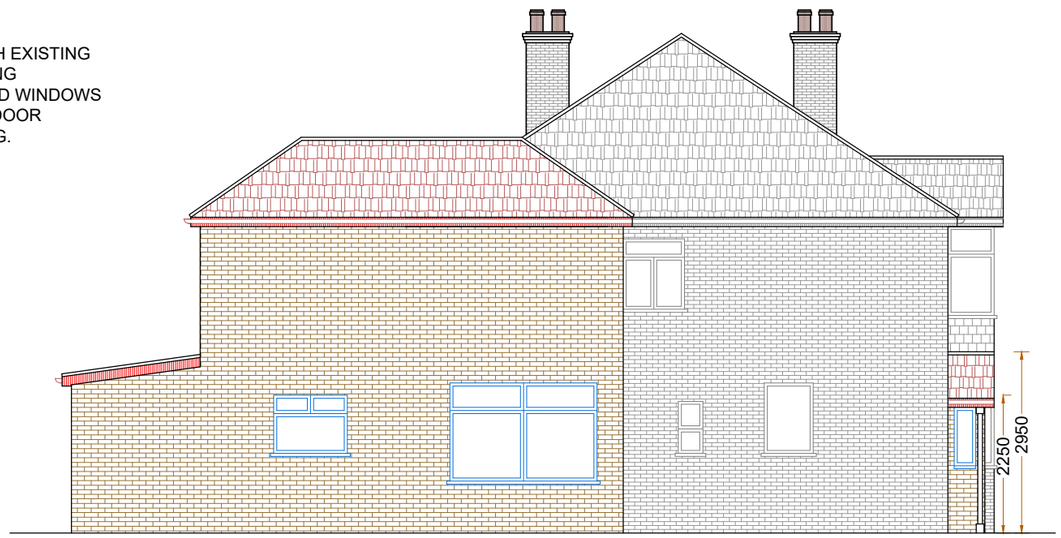

PROPOSED
SIDE ELEVATION-2

A DA ISSUE 09.07.26 GK AMENDMENT BY	0 2 4 6 8 10 Metres SCALE 1:100@A3	Project : Part double side & part single rear 1st floor wraparound extension and front porch Date : 09/07/26	Sheet Title : Proposed Elevations Drawing no :MR105	Address : 149 Manchester Road MANCHESTER M16 0FE A & B Consultants