Legend

Level Difference >up 240mm

Sloping Ceiling Direction SC

Ceiling Height 2777

Cill and Head Heights C 772 / H 1428

Rainwater Pipe Position RWP


Soil and Vent Pipe Position SVP

Boiler Location

Water Cylinder Location CYL

Meter Location

Mains Water Stop Tap

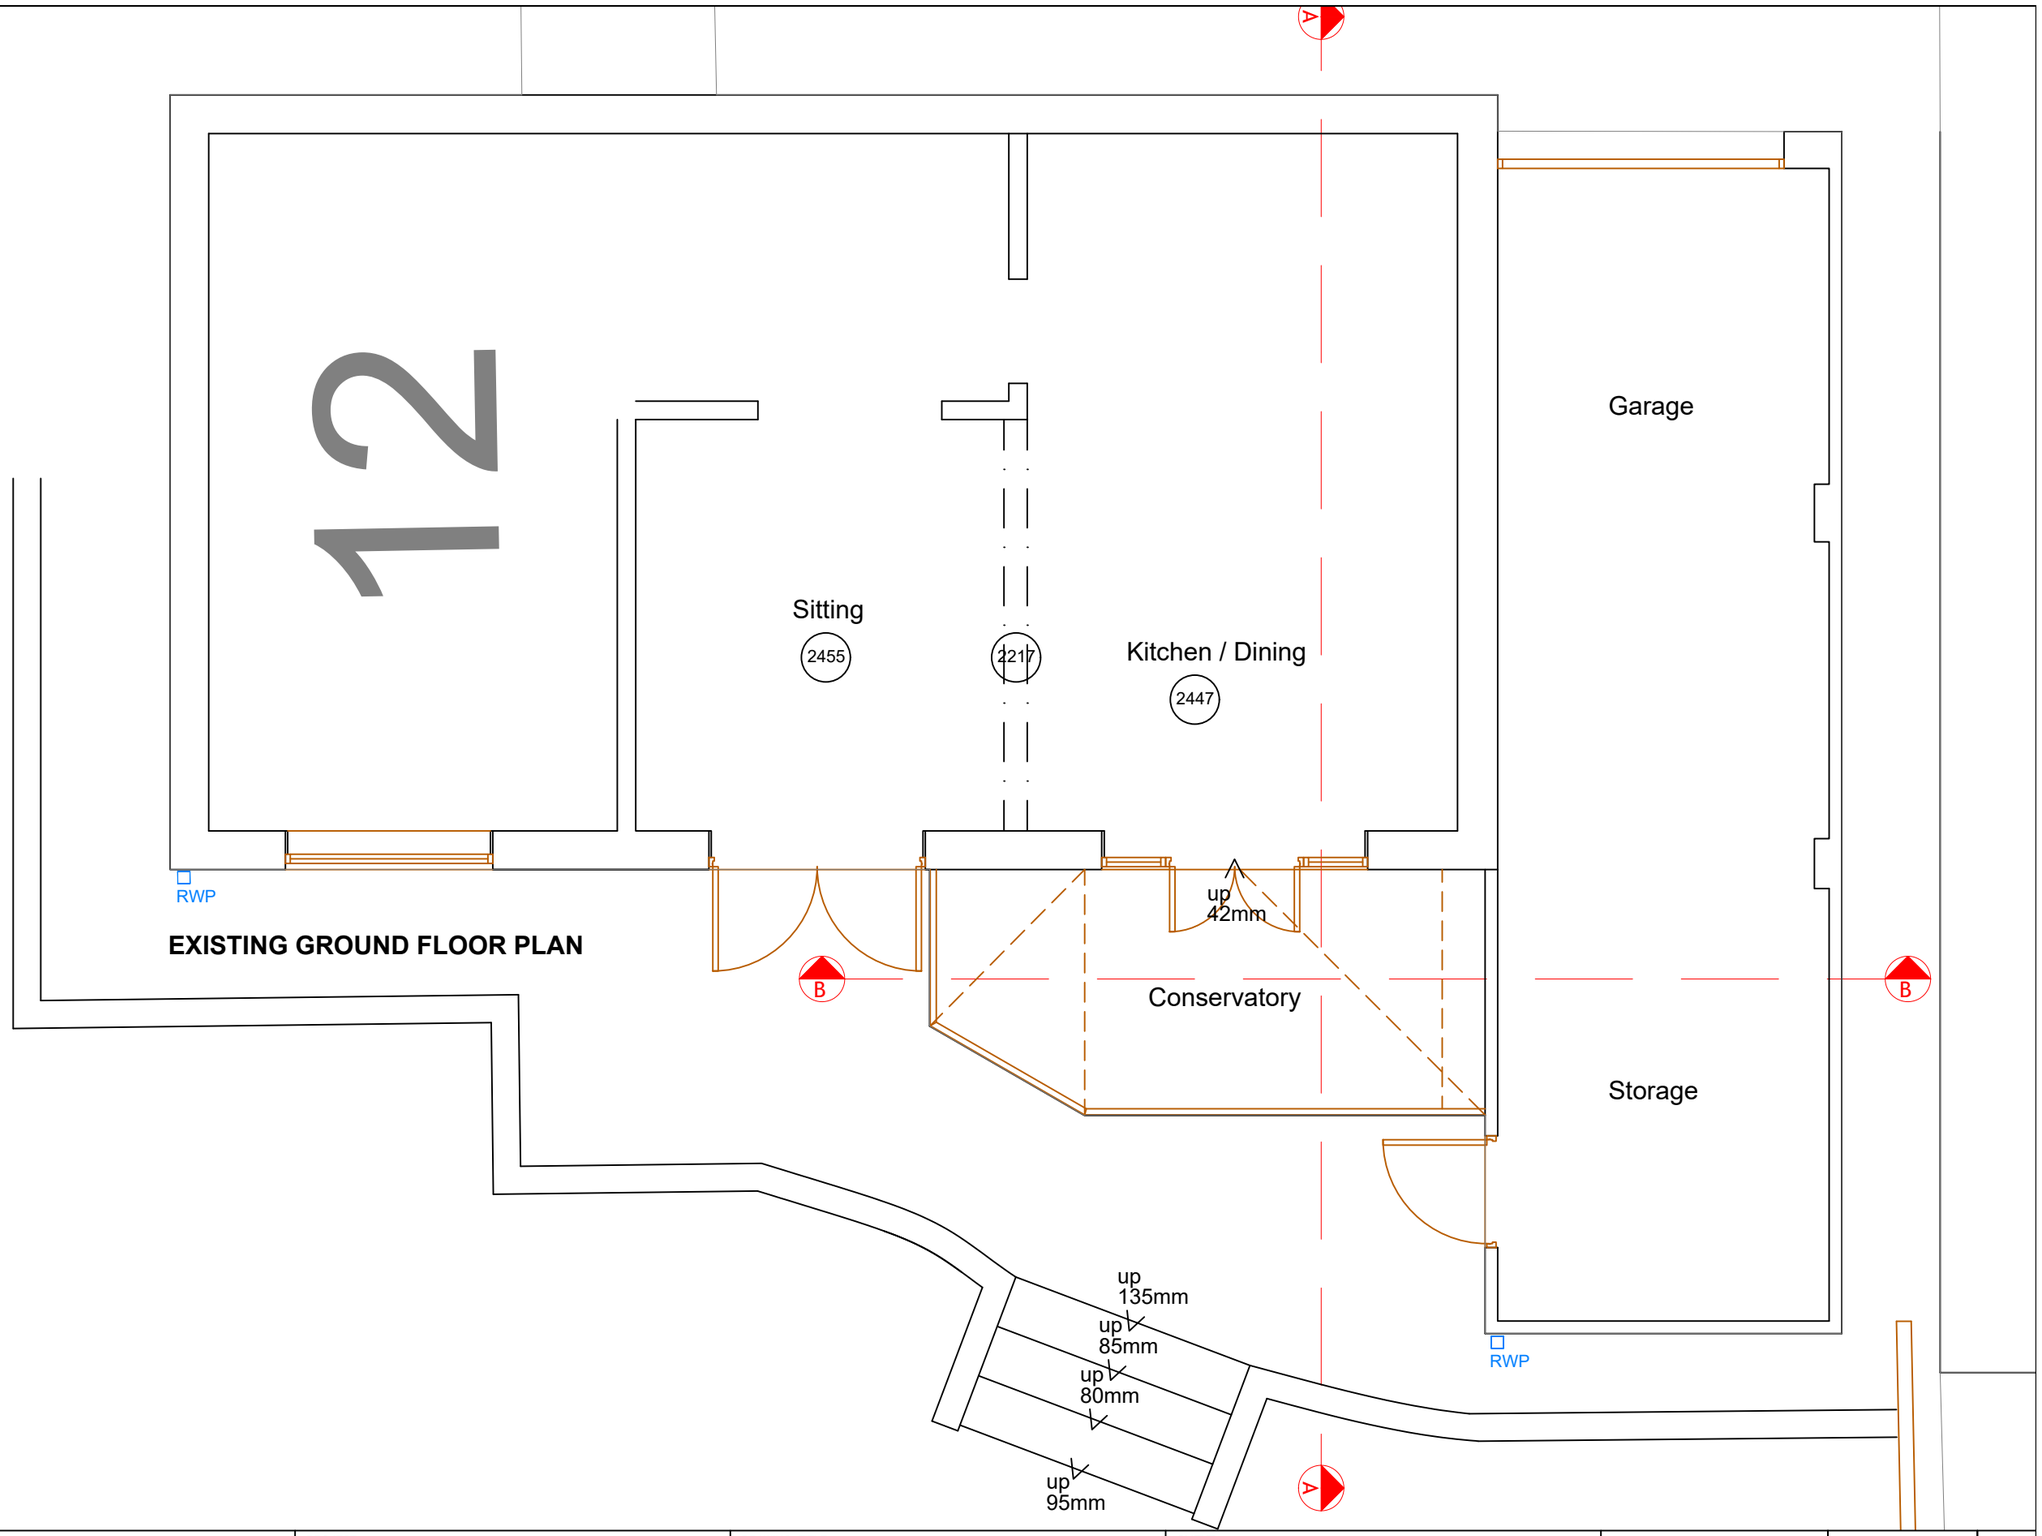

EXISTING GROUND FLOOR PLAN

EDIFICE Building Consultants Limited
email: nick@edificebc.co.uk mobile: 07917125231
Architecture Project Management Consultancy

All levels and dimensions must be checked on site by contractor prior to commencement of works. Any variations must be reported to Edifice BC Ltd.
All information hereon in is the copyright of Edifice BC Ltd. Copying in full or in part is forbidden without the written permission from Edifice BC Ltd.

PROJECT	DRAWING TITLE	CLIENT	DATE	DRAWING No	REV
Proposed Development at: 12 Dene Park Didsbury Stockport	Existing Ground Floor Plan	Mr and Mrs O'Shea	Aug '26	1142-2.01	
			DRAWN BY NH		
			SCALE 1:50@A3		