Elevation Materials Legend


Existing Facing Brickwork

New facing brickwork
To match the existing

Existing Roof Covering
Type - Concrete Tiles
Colour - Grey

Rear doors to be Aluminium. Colour Black
to match the existing

Rainwater and exposed waste Goods to be uPVC
Square profile
Colour Black

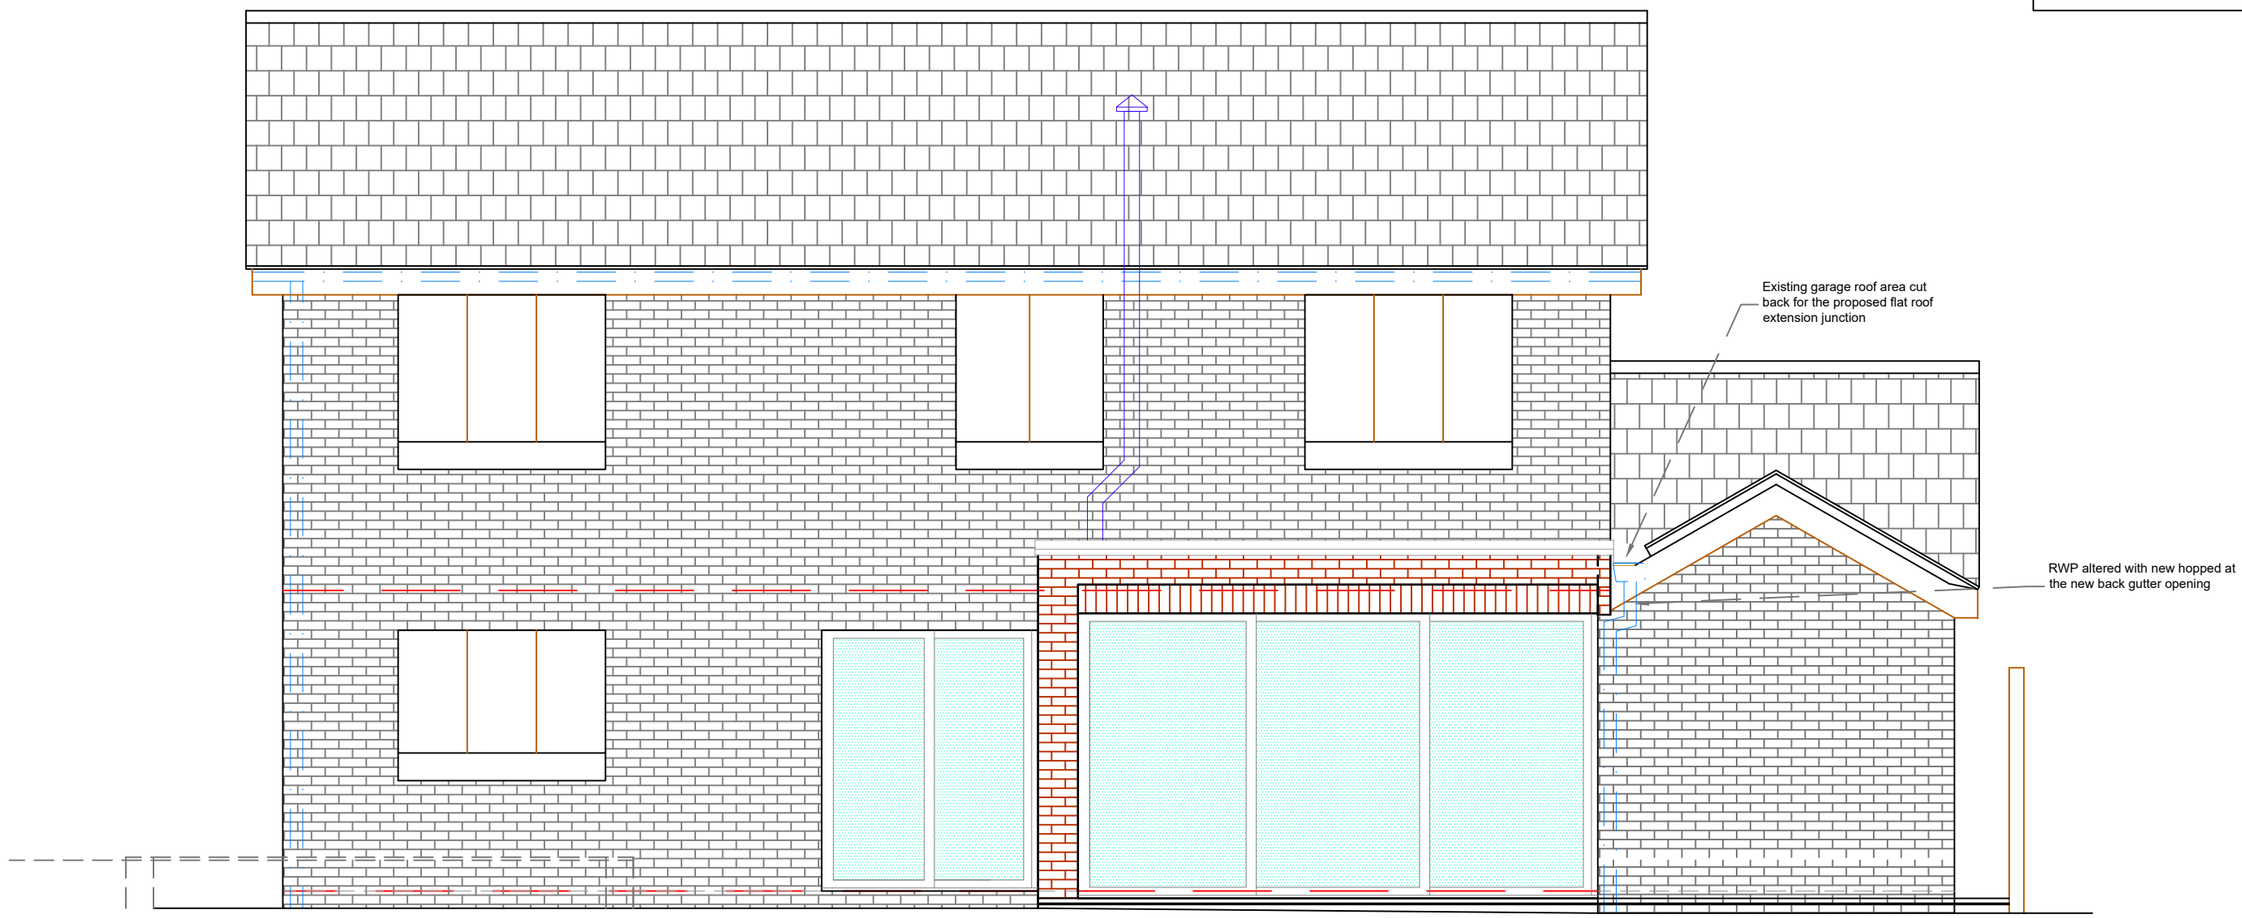

PROPOSED REAR ELEVATION

Replace the existing patio doors within the existing opening.
Doors to be aluminium with thin / slimline profile to match the extension.
Opening direction and style to be agreed with the client prior to ordering.

Form new sliding door opening to the rear elevation.
Doors to be aluminium with thin / slimline profile.
Opening direction and style to be agreed with the client prior to ordering.
Engineer to detail lintel requirements.

EDIFICE Building Consultants Limited
email: nick@edificebc.co.uk mobile: 07917125231
Architecture Project Management Consultancy

All levels and dimensions must be checked on site by contractor prior to commencement of works. Any variations must be reported to Edifice BC Ltd.
All information hereon in is the copyright of Edifice BC Ltd. Copying in full or in part is forbidden without the written permission from Edifice BC Ltd.

PROJECT	DRAWING TITLE	CLIENT	DATE	DRAWING No	REV
Proposed Development at: 12 Dene Park Didsbury Stockport	Proposed Rear Elevation Planning	Mr and Mrs O'Shea	Aug '26	1142-4.03	A
			DRAWN BY NH		
			SCALE 1:50@A3		