
Fire Wall	
	60 Minute Fire Wall

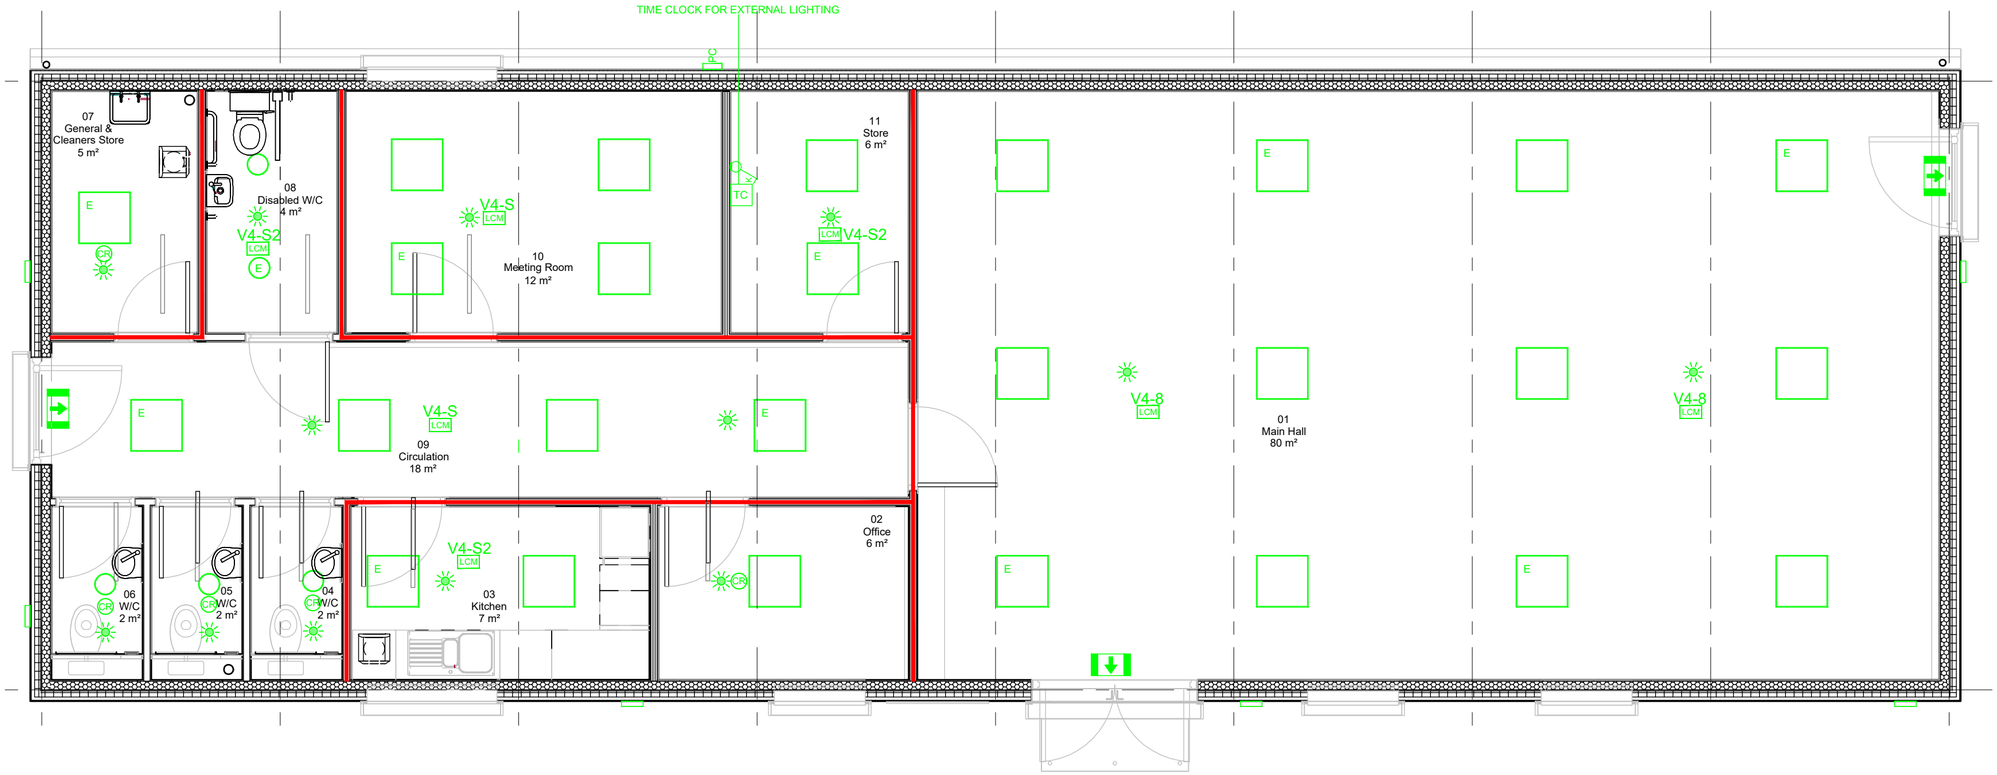

Lighting Box & Controls		
CR	Click Ceiling Rose c/w End Box & EMM	5
V4-S2 LCM	Lighting Control & Kit - V4-S2	3
V4-S LCM	Lighting Control & Kit - V4-S	2
V4-8 LCM	Lighting Control & Kit - V4-8	2
☼	SLW360N - PIR light controller	13

2	PIR's identified	16/06/2026
1	First Issue	25/03/2026

WARNER
ELECTRICAL CONTRACTORS LTD
Unit 15, The Trade Yard, Barmston Road, Beverley, East Yorkshire, HU17 0LA

THIS DRAWING AND DESIGN IS THE SOLE PROPERTY OF WARNER ELECTRICAL CONTRACTORS LTD AND MUST NOT BE COPIED, LOANED OR COMMUNICATED, IN WHOLE OR PART TO ANY THIRD PARTY WITHOUT CONSENT FROM THE COMPANY.

Client	Premier Modular
Project	YIF Scheme OMYOP
Title	Lighting Layout

Scale (at A2)	Drawn	Date:	Checked
1:50	AJS	25.03.2026	

Drawing No.	Rev
WEC-5917-1003	2