
Legend

Level Difference	> up 240mm
Sloping Ceiling Direction	SC
Ceiling Height	2777
Cill and Head Heights	C 772 / H 1428
Rainwater Pipe Position	RWP
Soil and Vent Pipe Position	SVP
Boiler Location	
Water Cylinder Location	CYL
Meter Location	
Mains Water Stop Tap	

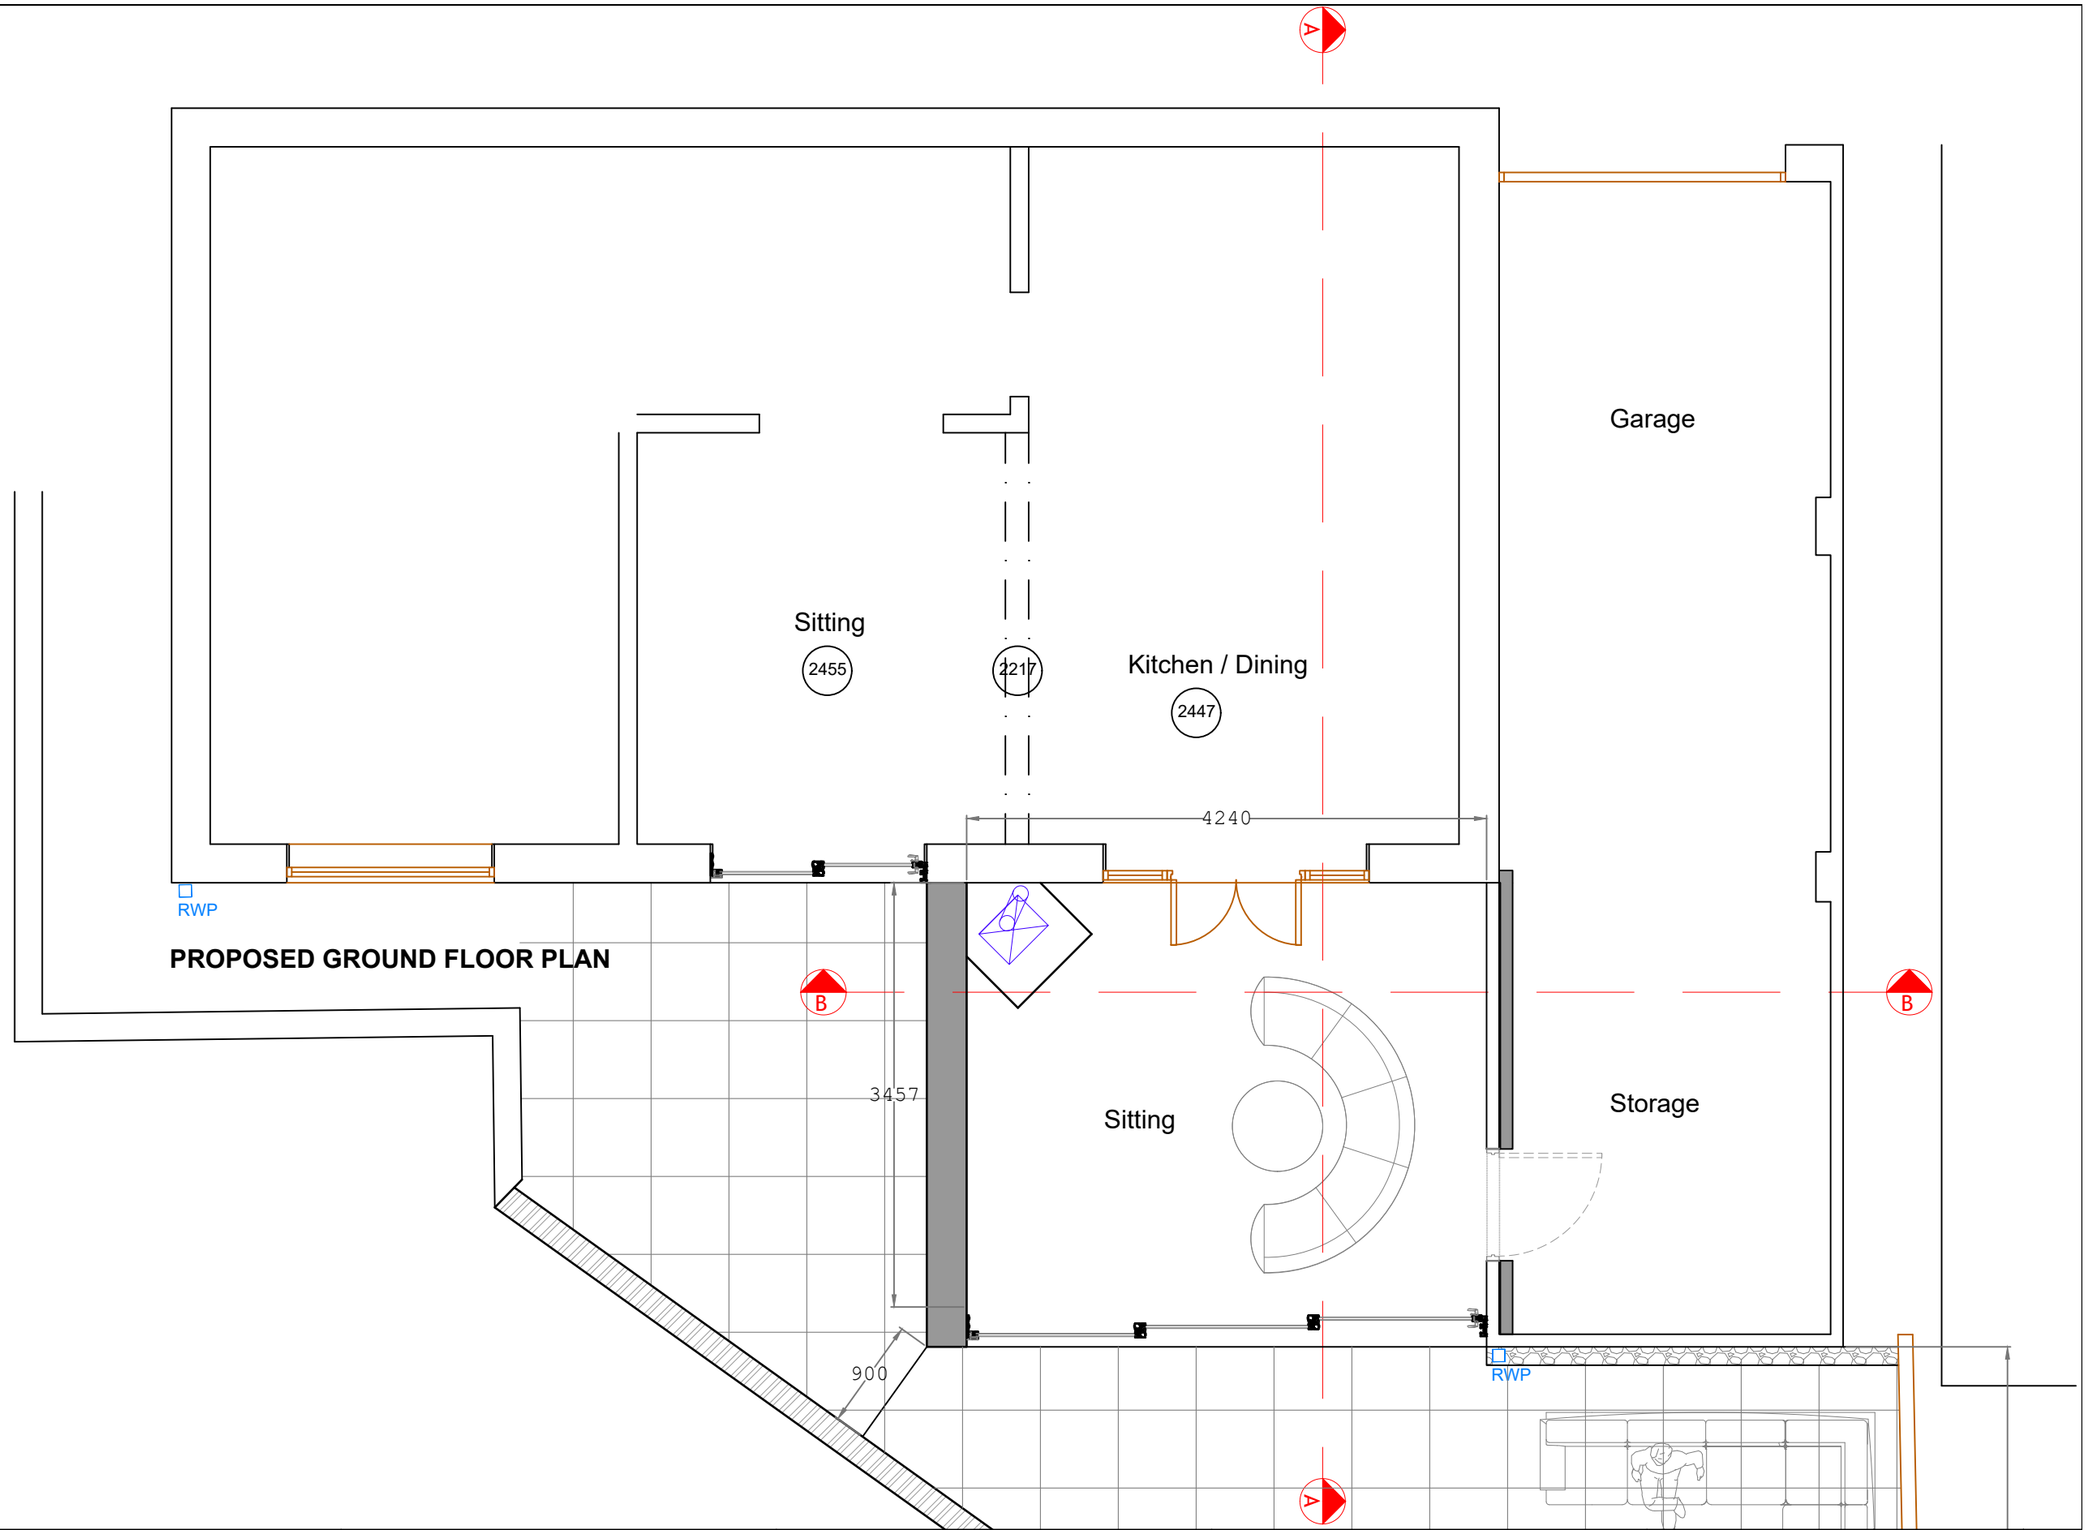

PROPOSED GROUND FLOOR PLAN

EDIFICE Building Consultants Limited
email: nick@edificebc.co.uk mobile: 07917125231
Architecture Project Management Consultancy

All levels and dimensions must be checked on site by contractor prior to commencement of works. Any variations must be reported to Edifice BC Ltd.
All information hereon in is the copyright of Edifice BC Ltd. Copying in full or in part is forbidden without the written permission from Edifice BC Ltd.

PROJECT	Proposed Development at: 12 Dene Park Didsbury Stockport
DRAWING TITLE	Proposed Ground Floor Plan Planning
CLIENT	Mr and Mrs O'Shea
DATE	Aug '26
DRAWN BY	NH
SCALE	1:50@A3
DRAWING No	1142-3.01
REV	A