
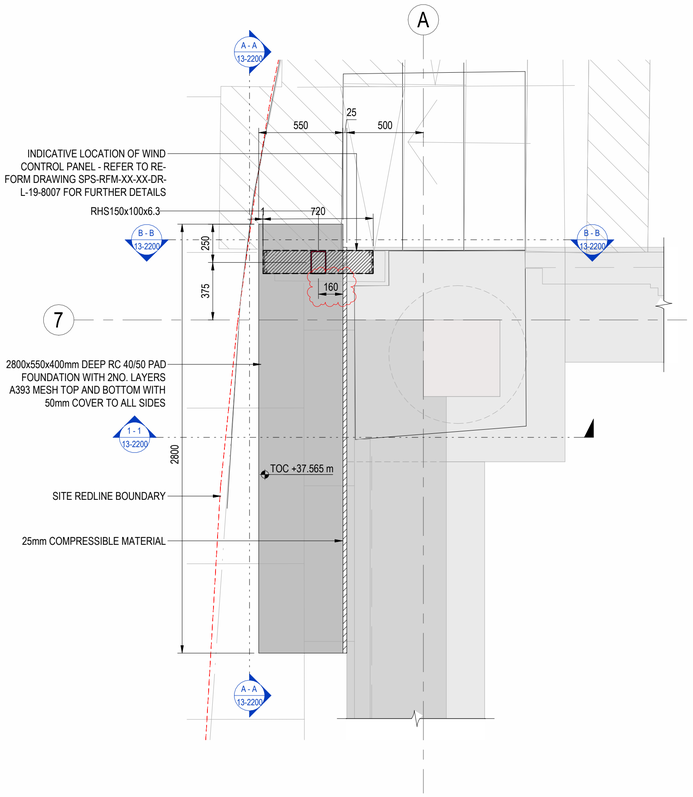



FOUNDATION PLAN

SCALE: 1 : 20

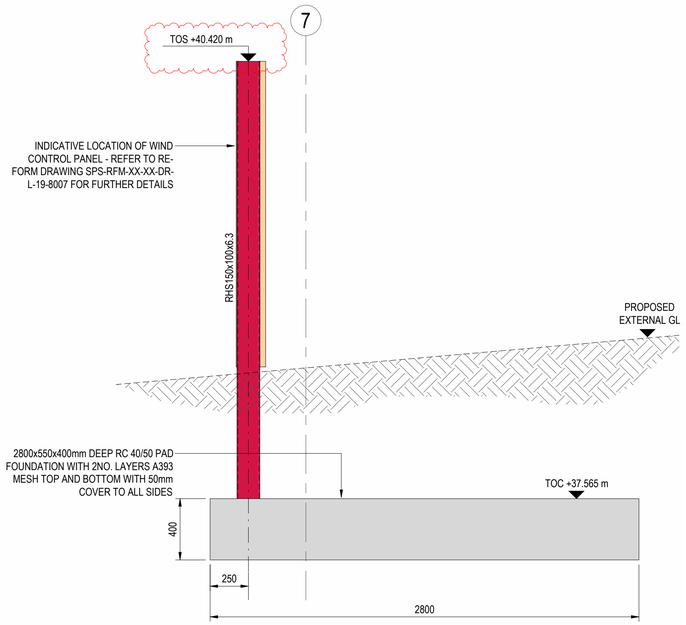


ELEVATION A-A

SCALE: 1 : 20

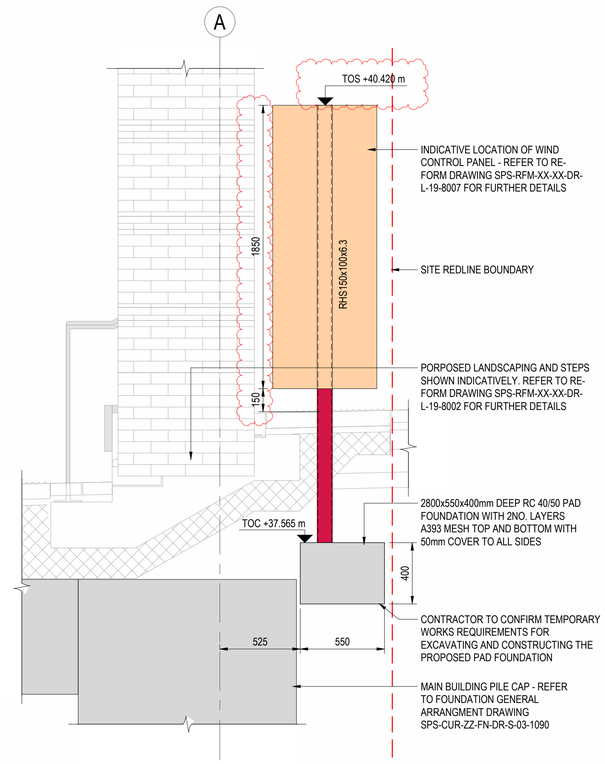

ELEVATION B-B

SCALE: 1 : 20

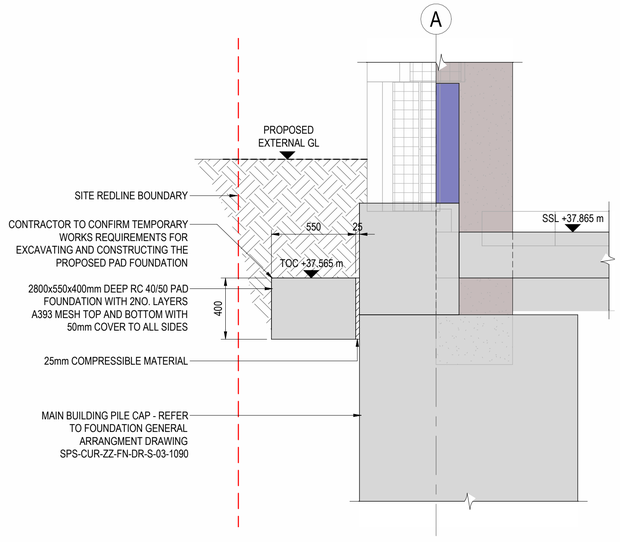


SECTION 1-1

SCALE: 1 : 20

GENERAL NOTES:

1. THIS DRAWING IS TO BE READ IN CONJUNCTION WITH ALL RELEVANT ARCHITECTS AND ENGINEERS DRAWINGS AND SPECIFICATIONS.
2. DO NOT SCALE THIS DRAWING. ANY AMBIGUITIES, OMISSIONS AND ERRORS ON DRAWINGS SHALL BE BROUGHT TO THE ENGINEERS ATTENTION IMMEDIATELY. ALL DIMENSIONS MUST BE CHECKED / VERIFIED ON SITE.
3. ALL DIMENSIONS ARE IN MILLIMETRES UNLESS NOTED OTHERWISE.
4. FOR GENERAL NOTES REFER TO DRAWING SPS-CUR-XX-XX-DR-S-00-0001

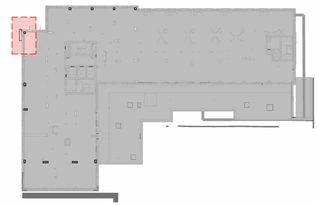

KEY PLAN

Rev:	Description:	Date:	By:	Chkd:
P02	WIND PANEL CO-ORDINATION UPDATES	24/08/26	HW	BF
P01	PRELIMINARY ISSUE - FOR REVIEW & COMMENT	27/07/26	RP	BF

Curtins
Merchant Exchange, 17-19 Whitworth Street West, Manchester, M1 5WG
0161 236 2394
manchester@curtins.com
www.curtins.com
Civils & Structures • Transport Planning • Environmental • Infrastructure • Geotechnical • Conservation & Heritage • Principal Designer
Birmingham • Bristol • Cambridge • Cardiff • Douglas • Dublin • Edinburgh • Glasgow • Kendal • Leeds • Liverpool • London • Manchester • Nottingham

Status: PRELIMINARY

Project: SPARKLE STREET

Drg Title: WIND CONTROL PANEL FOUNDATION DETAILS

Drawn By	Designed By	Checked By
RP	BF	MA
	Date: JUL '26	Scales @ A1: As indicated

Project No - Originator - Function - Spatial - Form - Discipline - Number: SPS - CUR - ZZ - FN - DR - S - 13-2200

Revision: P02

SPS-CUR-XX-XX-M3-S-80-0001