

PURPOSE OF ISSUE	PLANNING

Do not scale from this drawing. All information should be checked by the contractor on site before commencing work. Any discreprencies should be reported to the architect immediately. All rights are reserved and are not transferable. Unauthorised reproductions of this drawing are not permitted.

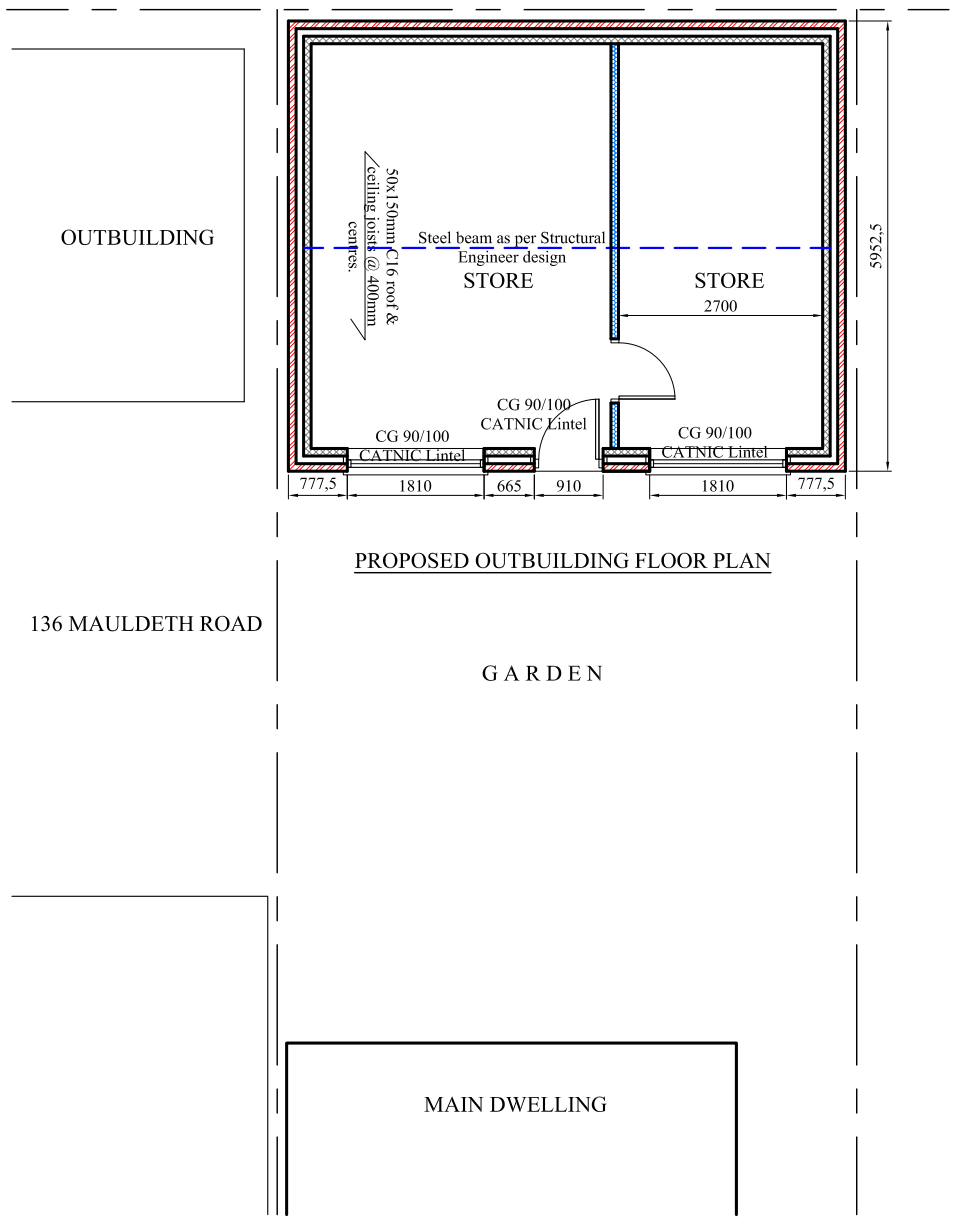


PROPOSED OUTBUILDING FLOOR PLAN

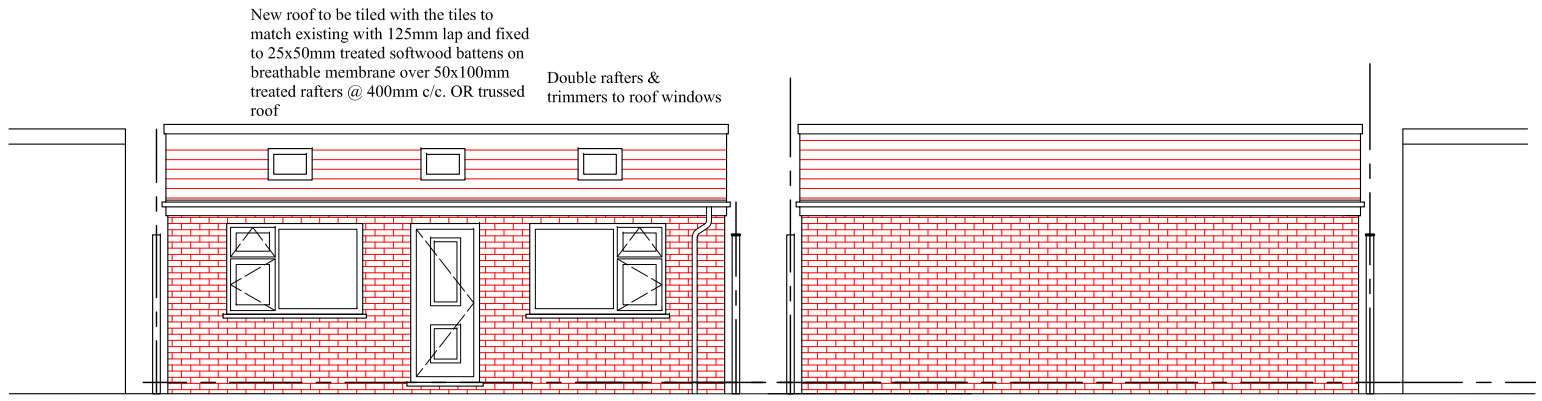

PROPOSED OUTBUILDING FRONT ELEVATION

PROPOSED OUTBUILDING FRONT ELEVATION

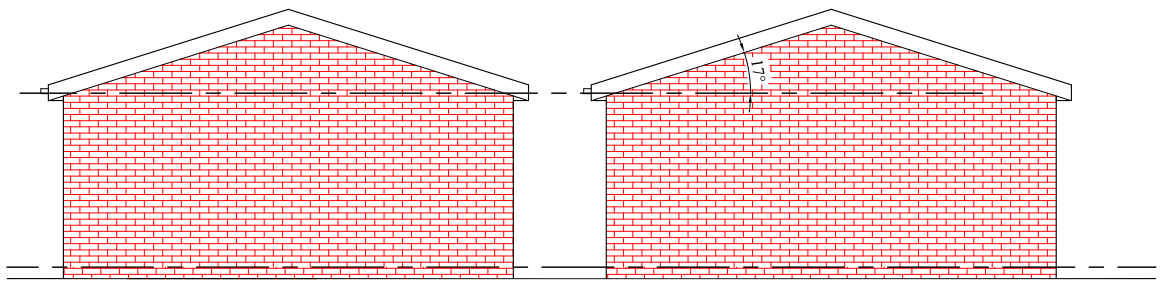

PROPOSED OUTBUILDING SIDE ELEVATION

PROPOSED OUTBUILDING SIDE ELEVATION

PROJECT
134 Mauldeth Road, Fallowfiled

CLIENT
Mr. M. Afzal

DRAWING TITLE
Outbuilding Plan

JOB No	DRAWING No
-	NA-B03

SCALE	DATE	REVISION
1:100@A3	Jan. 2026	

DRAWN	CHECKED BY
NA	-

t: 0782 895 3405
e: nadesignandbuilds@gmail.com

na design