

Do not scale. Contractors must check all dimensions on site before preparing production drawings or commencing any work. This drawing and its design is the copyright of LMC Architecture Limited and may not be reproduced in any form whatsoever without their prior express written consent.


Revision	Date	Revision note	Drawn by	Purpose of issue
A	19.08.26	Updated to include fascia sign design	LM	Planning

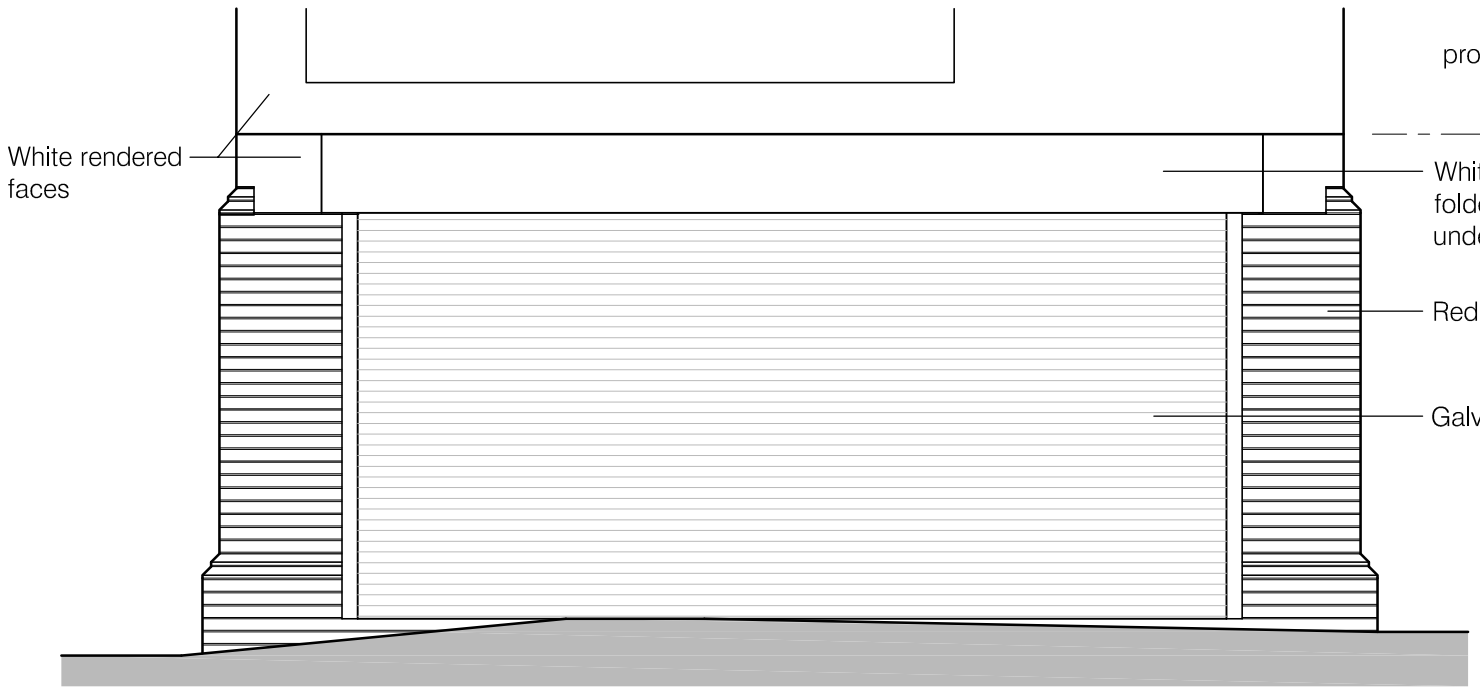


GROUND FLOOR FRONT ELEVATION - EXISTING

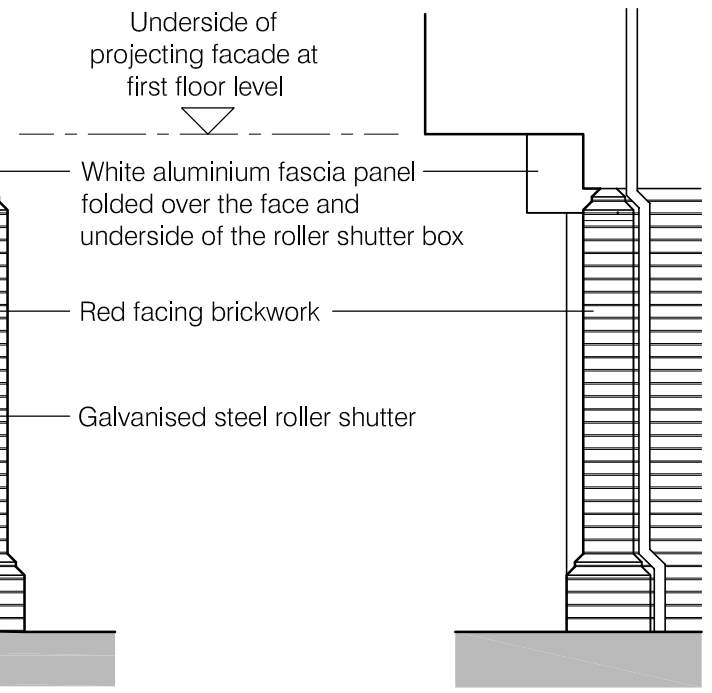

GROUND FLOOR SIDE ELEVATION - EXISTING

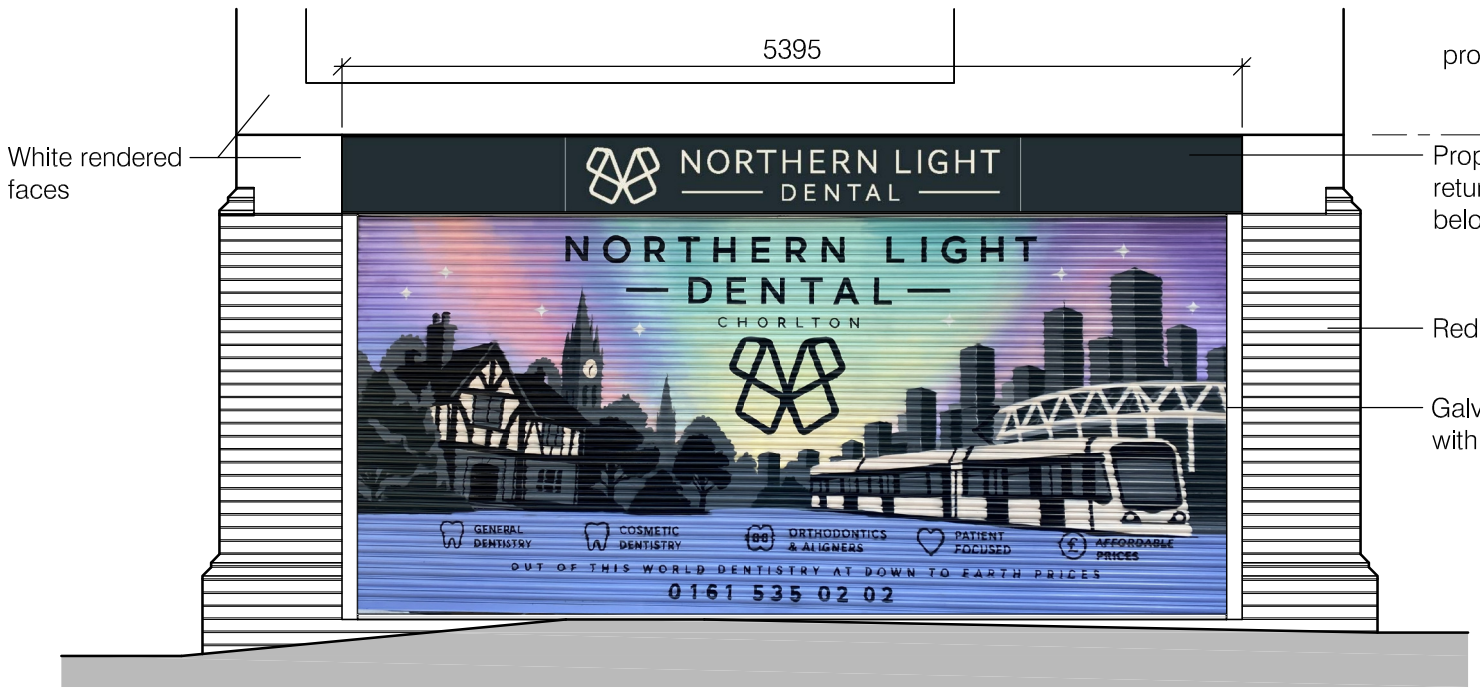

GROUND FLOOR FRONT ELEVATION - PROPOSED

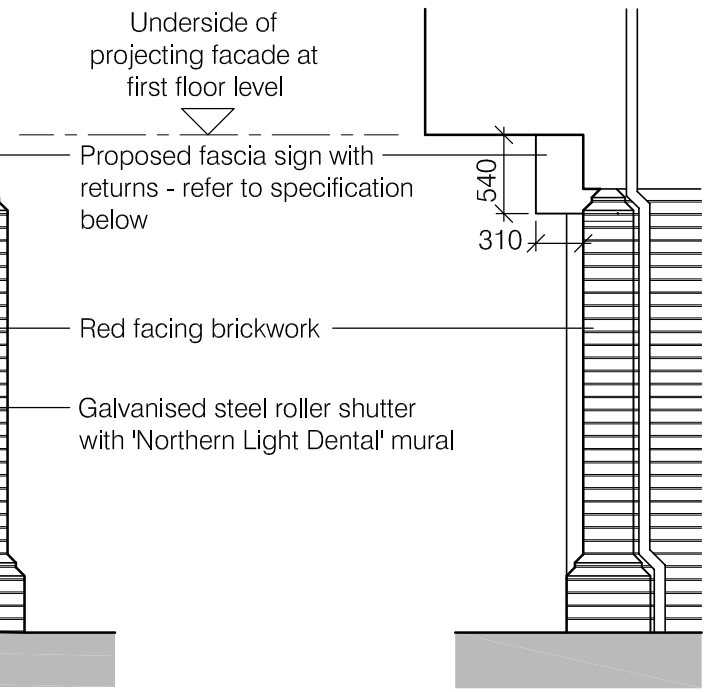

GROUND FLOOR SIDE ELEVATION - PROPOSED

Proposed fascia sign

- Matt anthracite folded diabond tray.
- 75mm returns, bottom return to be 240mm to cover bottom lip of shutter box.
- 40mm upstand on top edge to allow for fixings.
- Push through opal acrylic letters with warm white alluminated details and two blank sections on either side.
- Two blanking panels of matching colour at 310mm x 540mm to cover the white ends of the shutter box.

Project Adaptions to 5a High Lane, Chorlton	Drawing title Existing and Proposed Signage	Scale 1:50 @ A3	LMC Architecture Limited Architectural design services 4 Dovedale Drive, Ightenhill, Burnley, Lancashire, BB12 8XD Web : www.lmcarchitecture.co.uk
Client Bateman and Best Dental	Drawing number 2615–PL02 A	Date 07.08.26	