
26 Cresswell Grove
Proposed Ground Floor Plan
Scale:1:100 @ A3

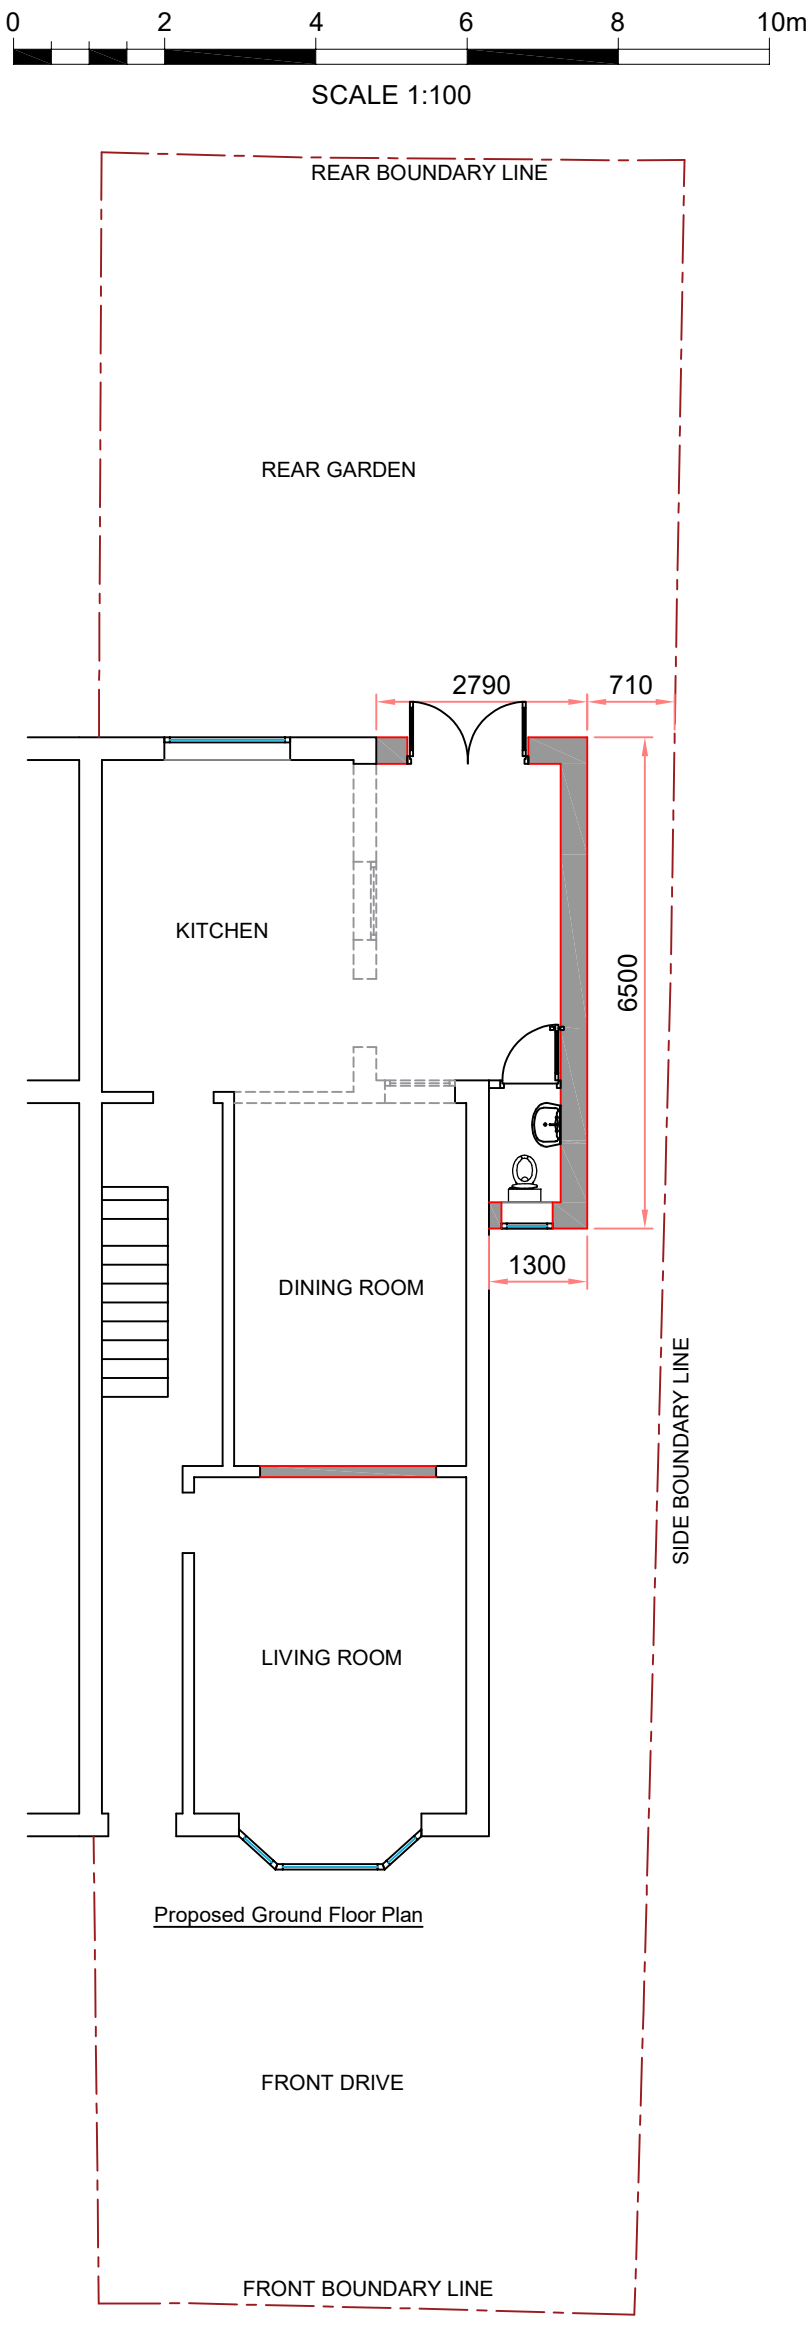

Proposed Ground Floor Plan