
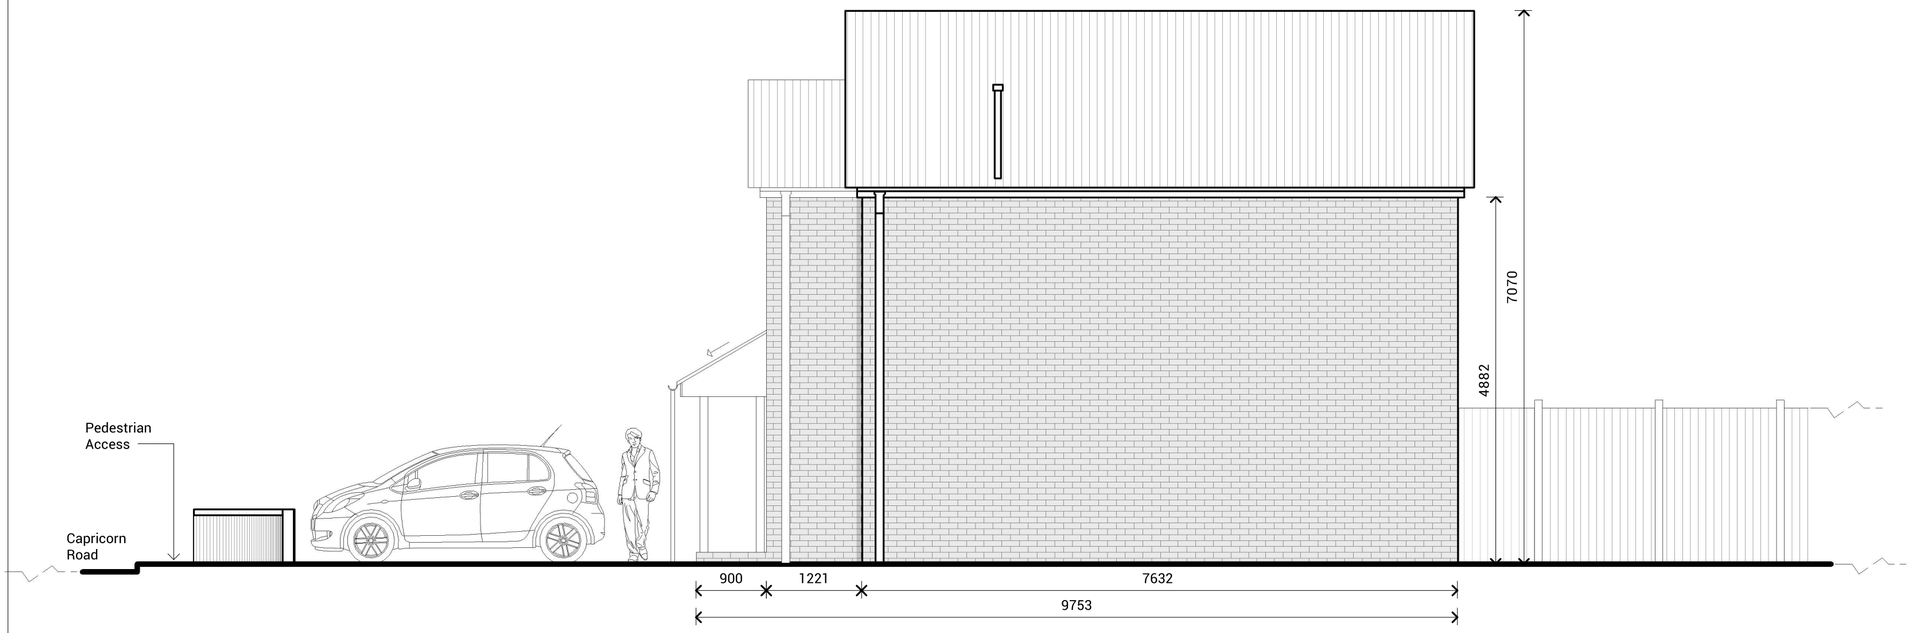


EXISTING EAST ELEVATION

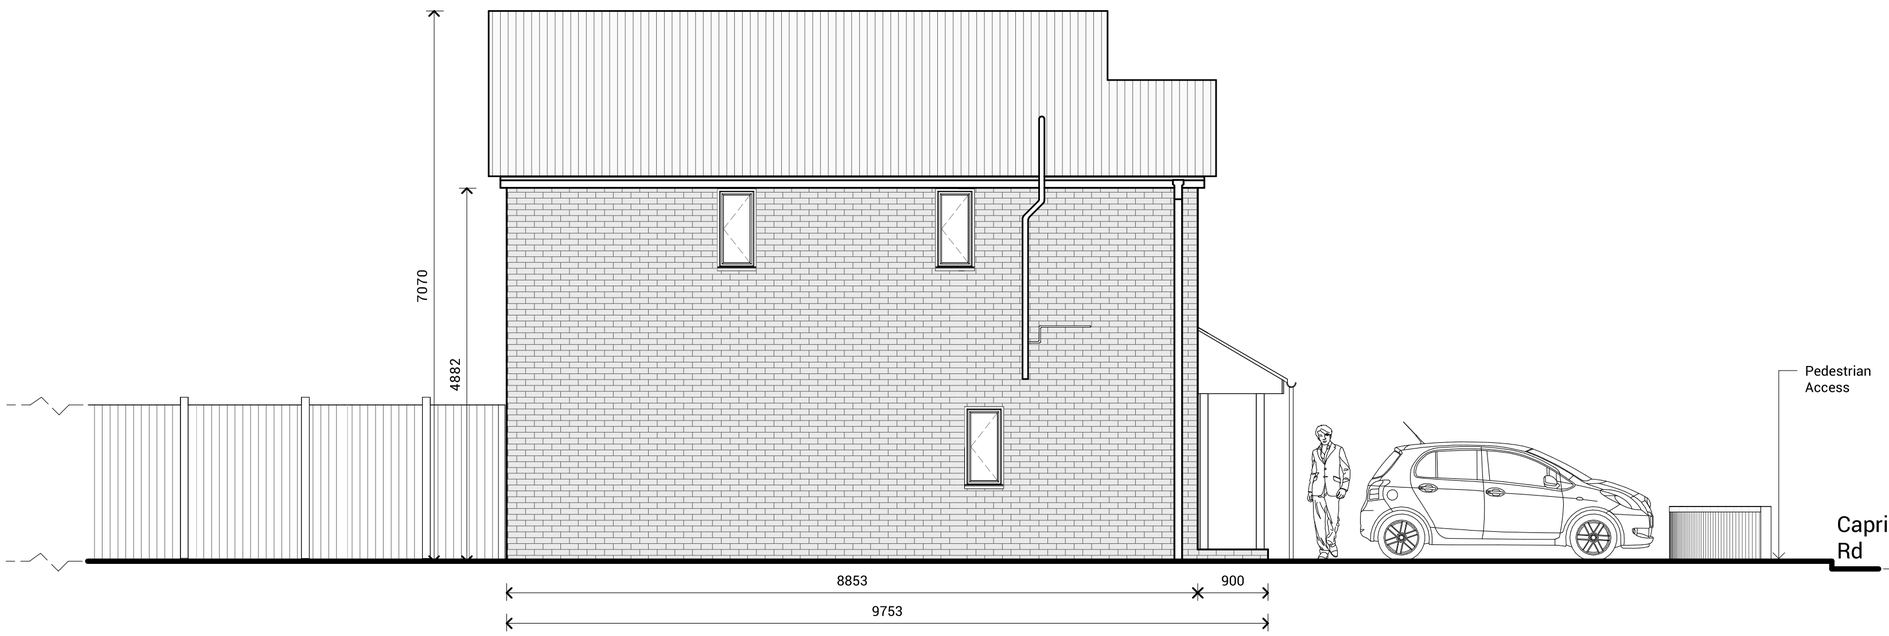

EXISTING WEST ELEVATION

Revisions + Notes:

- - - - - BOUNDARY LINE

Notes:

All dimensions are in millimetres unless stated otherwise.

Do not scale from this drawing. Use figured dimensions only.

Existing dimensions, levels and materials are based on the measured survey and are to be verified on site.

This drawing is to be read in conjunction with the existing plans, roof plan and proposed planning drawings.

Existing Dwelling

EZE & PARTNERS

ARCHITECTURE | DESIGN | BUILD

TITLE:

55 CAPRICORN ROAD, MANCHESTER

TITLE:

EXISTING EAST AND WEST ELEVATION DRAWINGS

DRAWN BY	T.Y
CHECKED BY	M.E
DATE	10/09/2026
SCALE	1:50 @ A2
STATUS	PLANNING
DRAWING NO:	000500
REVISION:	R2

0m 2m 4m 6m 8m