
| PURPOSE OF ISSUE | PLANNING |
|---|---|

Do not scale from this drawing. All information should be checked by the contractor on site before commencing work. Any discreprencies should be reported to the architect immediately. All rights are reserved and are not transferable. Unauthorised reproductions of this drawing are not permitted.

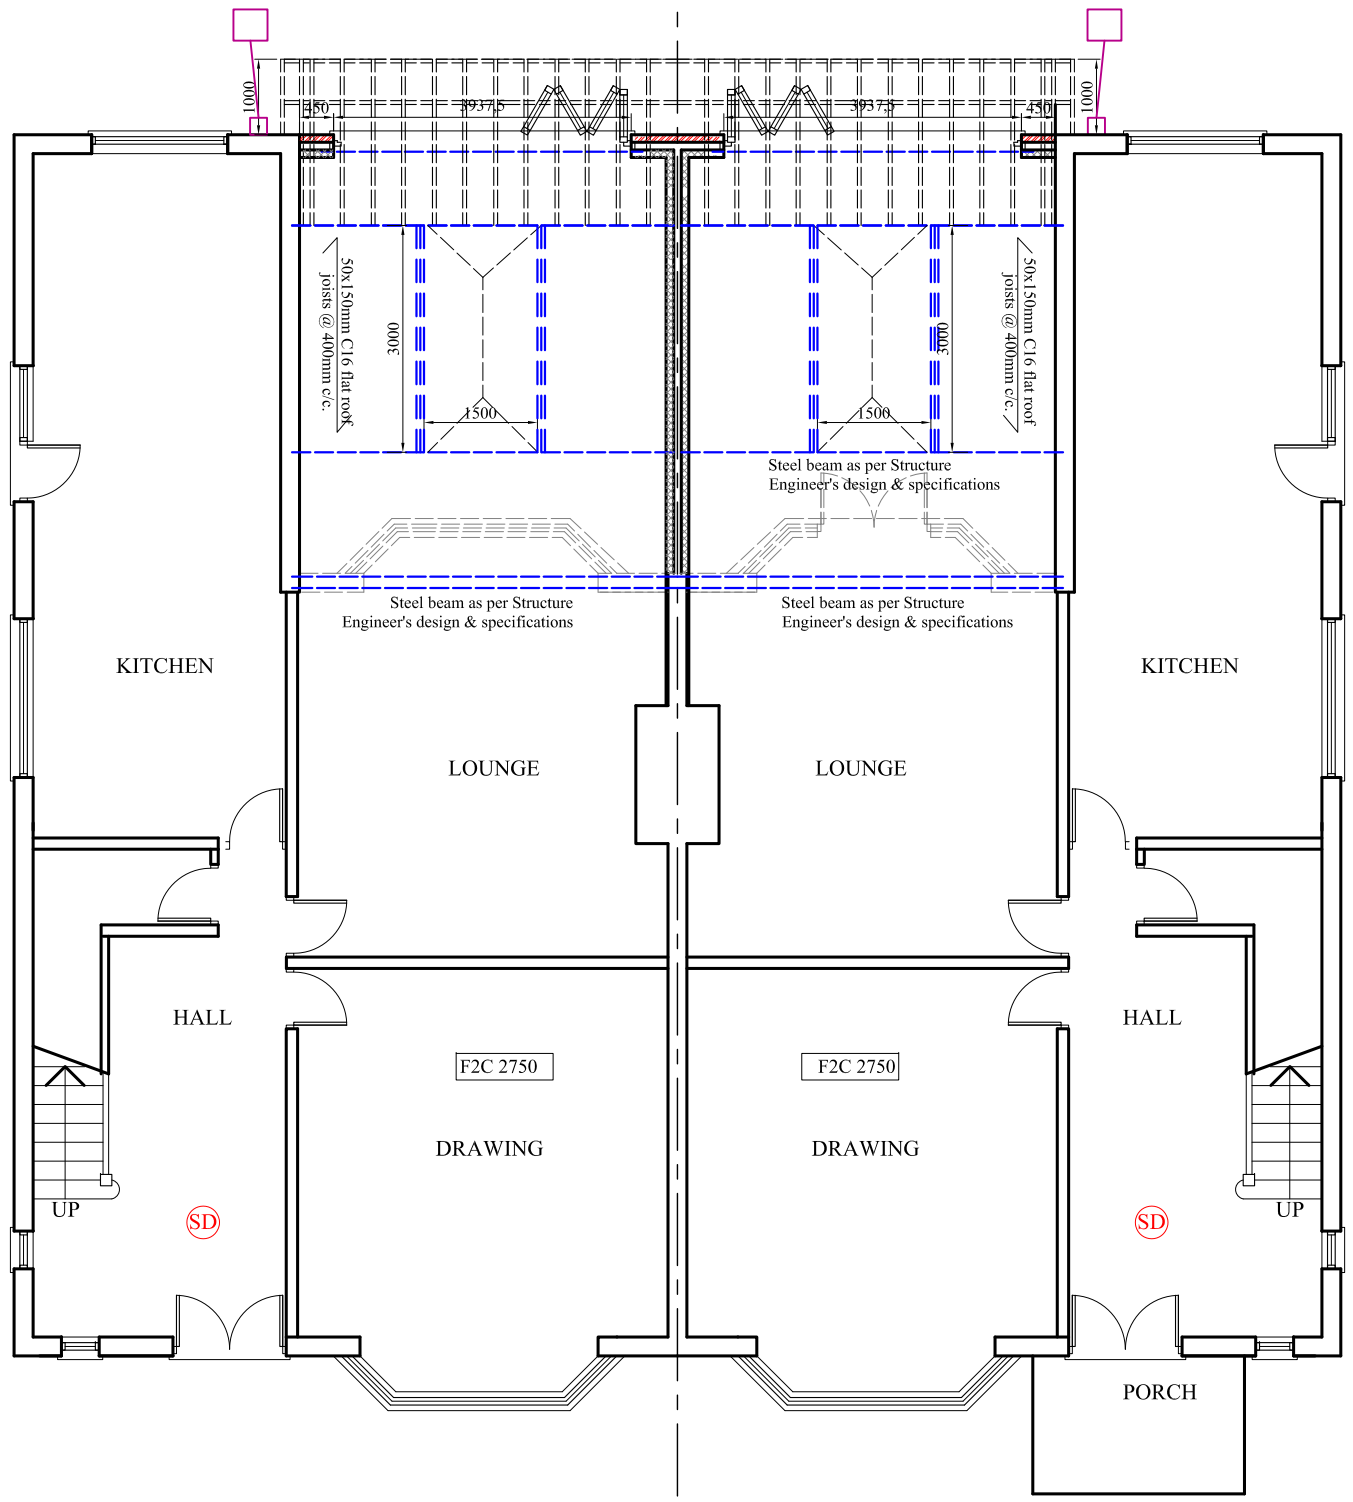


PROPOSED GROUND FLOOR PLAN

PROJECT
368, 370 Wilbraham Road, Chorlton

CLIENT
Mr. Imran Butt

DRAWING TITLE
Proposed Floor Plan

| JOB No | DRAWING No | |
|---|---|---|
| - | NA-P02 | |
| SCALE | DATE | REVISION |
| 1:100@A3 | Dec. 2020 | - |

t: 0782 895 3405
e: nadesignandbuilds@gmail.com

na design