
PURPOSE OF ISSUE	PLANNING

Do not scale from this drawing. All information should be checked by the contractor on site before commencing work. Any discrepancies should be reported to the architect immediately. All rights are reserved and are not transferable. Unauthorised reproductions of this drawing are not permitted.

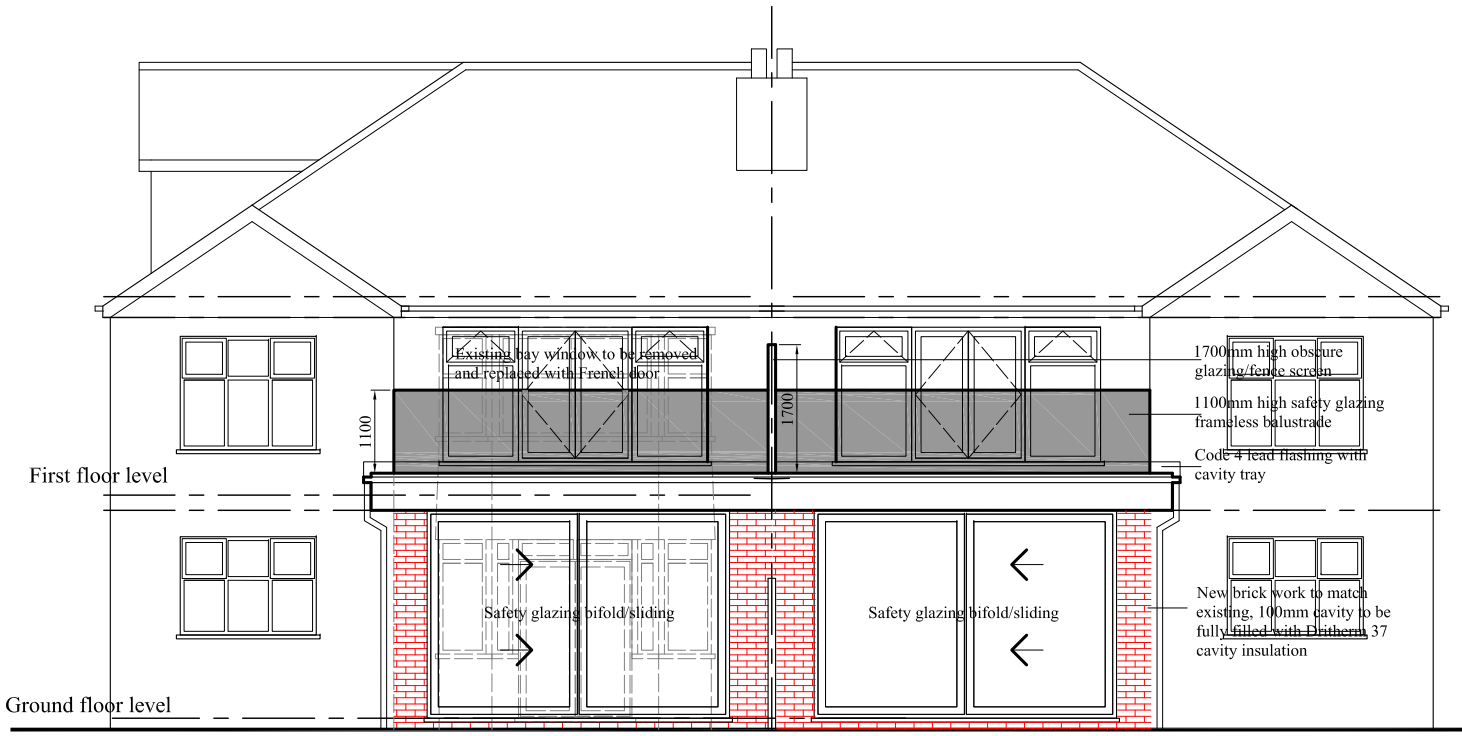

PROPOSED REAR ELEVATION



EXISTING REAR ELEVATION

PROJECT
368, 370 Wilbraham Road, Chorlton

CLIENT
Mr. Imran Butt

DRAWING TITLE
Elevation

JOB No
-

DRAWING No
NA-P03

SCALE
1:100@A3

DATE
Aug. 2026

REVISION
-

t: 0782 895 3405
e: nadesignandbuilds@gmail.com

na design