

THIS DRAWING IS FOR PLANNING APPLICATION PURPOSES ONLY

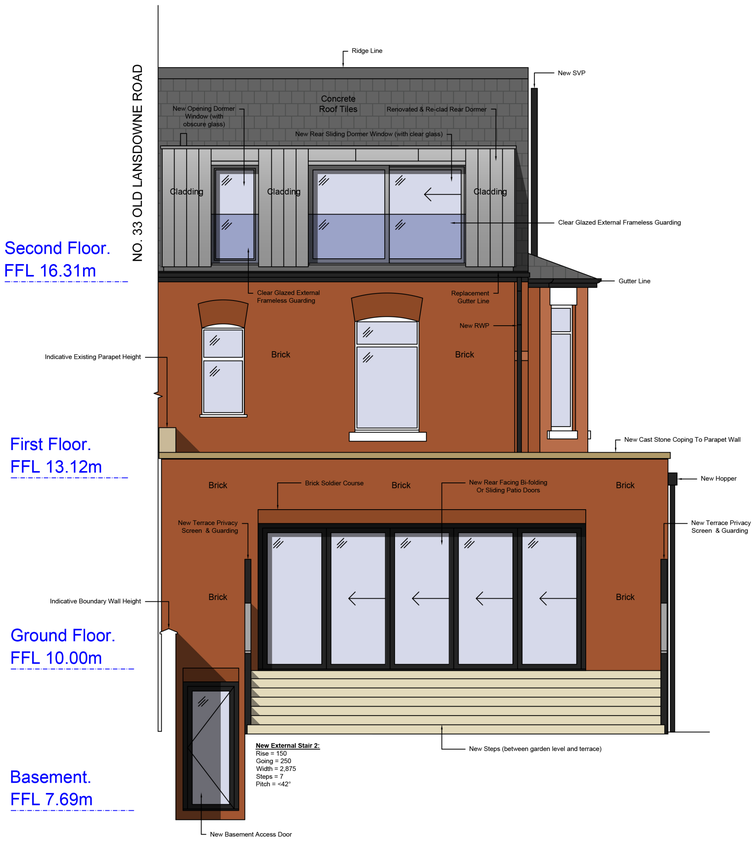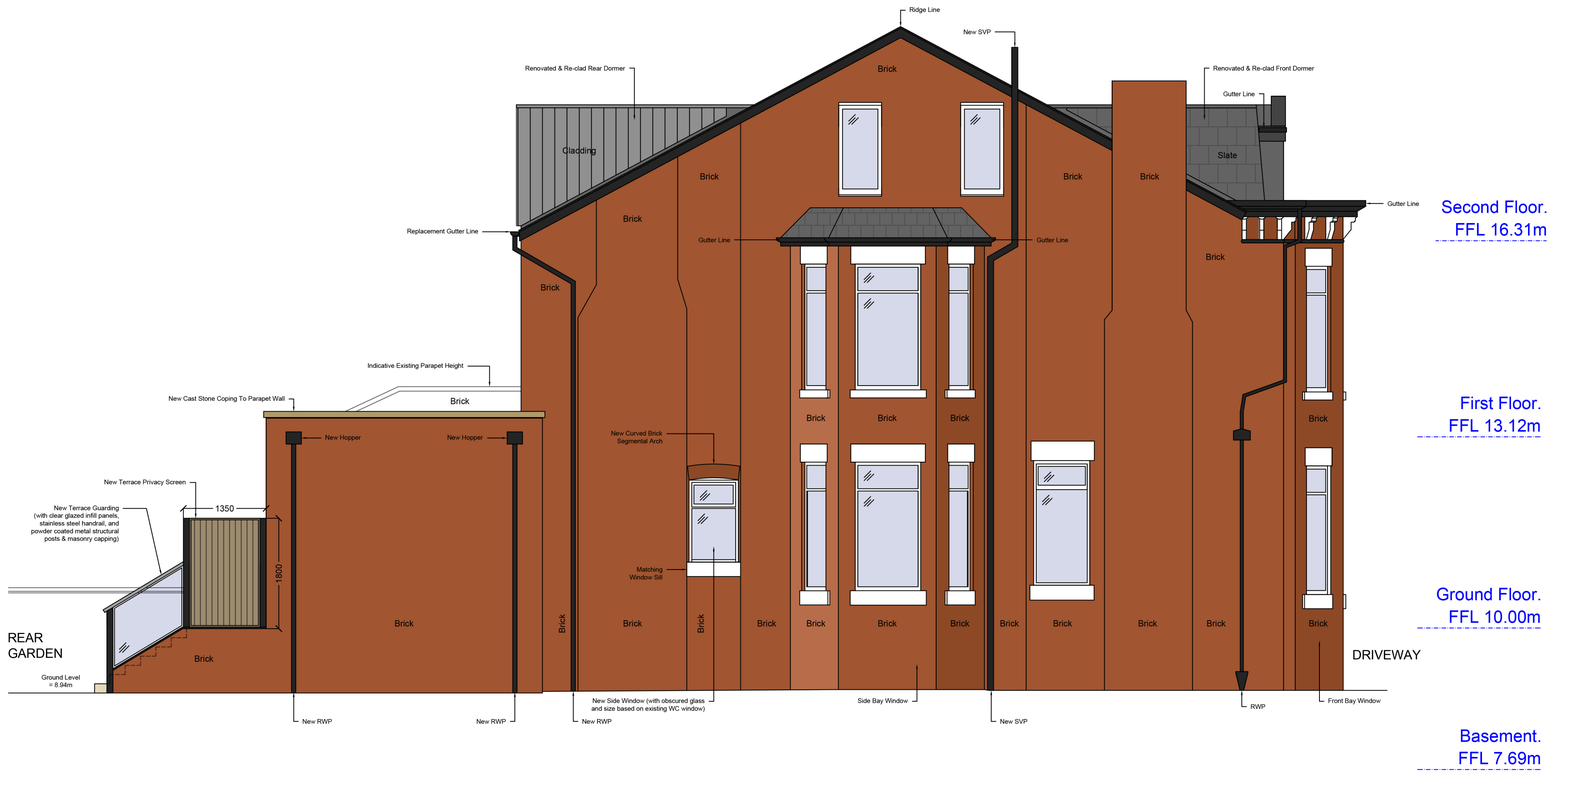


Datum: 6.00m.

Datum: 6.00m.

## **Proposed South East Elevation** - to garden (& Tennis Courts)

## **Proposed North East Elevation** - to No. 29 Old Lansdowne Road

Drawing History:

| Revision | Description | Author | Date |
|---|---|---|---|
| - | Initial Issue | MW | 12/06/2026 |
| A | Revised Issue (following Client comments) | MW | 19/06/2026 |
| B | Planning Application | MW | 30/06/2026 |
| C | Revised Issue (following planning officer comments) | MW | 14/09/2026 |

This drawing is the property of Whitfield Architects and must not be reproduced without prior written agreement. This drawing is provided to scale, for design and cost estimation purposes (not for construction). Any financial decisions relating to this information must make due allowance for dimensional or area variation resulting from the design development and construction processes. We recommend that all dimensions and levels should be cross-checked on site (for construction) and any discrepancies should be reported to Whitfield Architects immediately. Design responsibility cannot be accepted for alteration to (or deviation from) this drawing without the prior acknowledgement of Whitfield Architects. Please email hello@whitfieldarchitects.com with any questions.

Project Title: 31 Old Lansdowne Rd, M/cr, M20 2PA

Client Name: Ben Espley & Aimee Fox

Drawing Title: Proposed Elevations - 2 of 2

Drawing Number: P(03)12

Project No: J037 | Date: 12/06/2026

Drawn: Mark Whitfield | Scale @ A1: 1:50

Revision: C

WHITFIELD ARCHITECTS
27, High Grove Road, Cheadle, SK8 1NS
Contact us: hello@whitfieldarchitects.com
Or visit: www.whitfieldarchitects.com