

THIS DRAWING IS FOR PLANNING APPLICATION PURPOSES ONLY

N

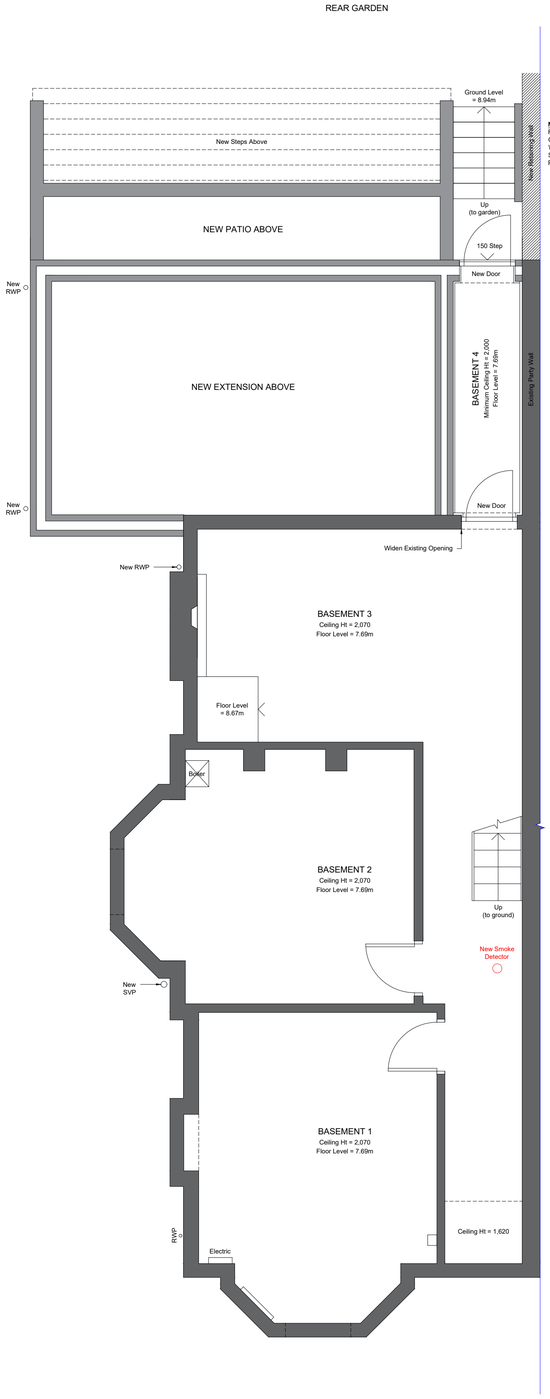

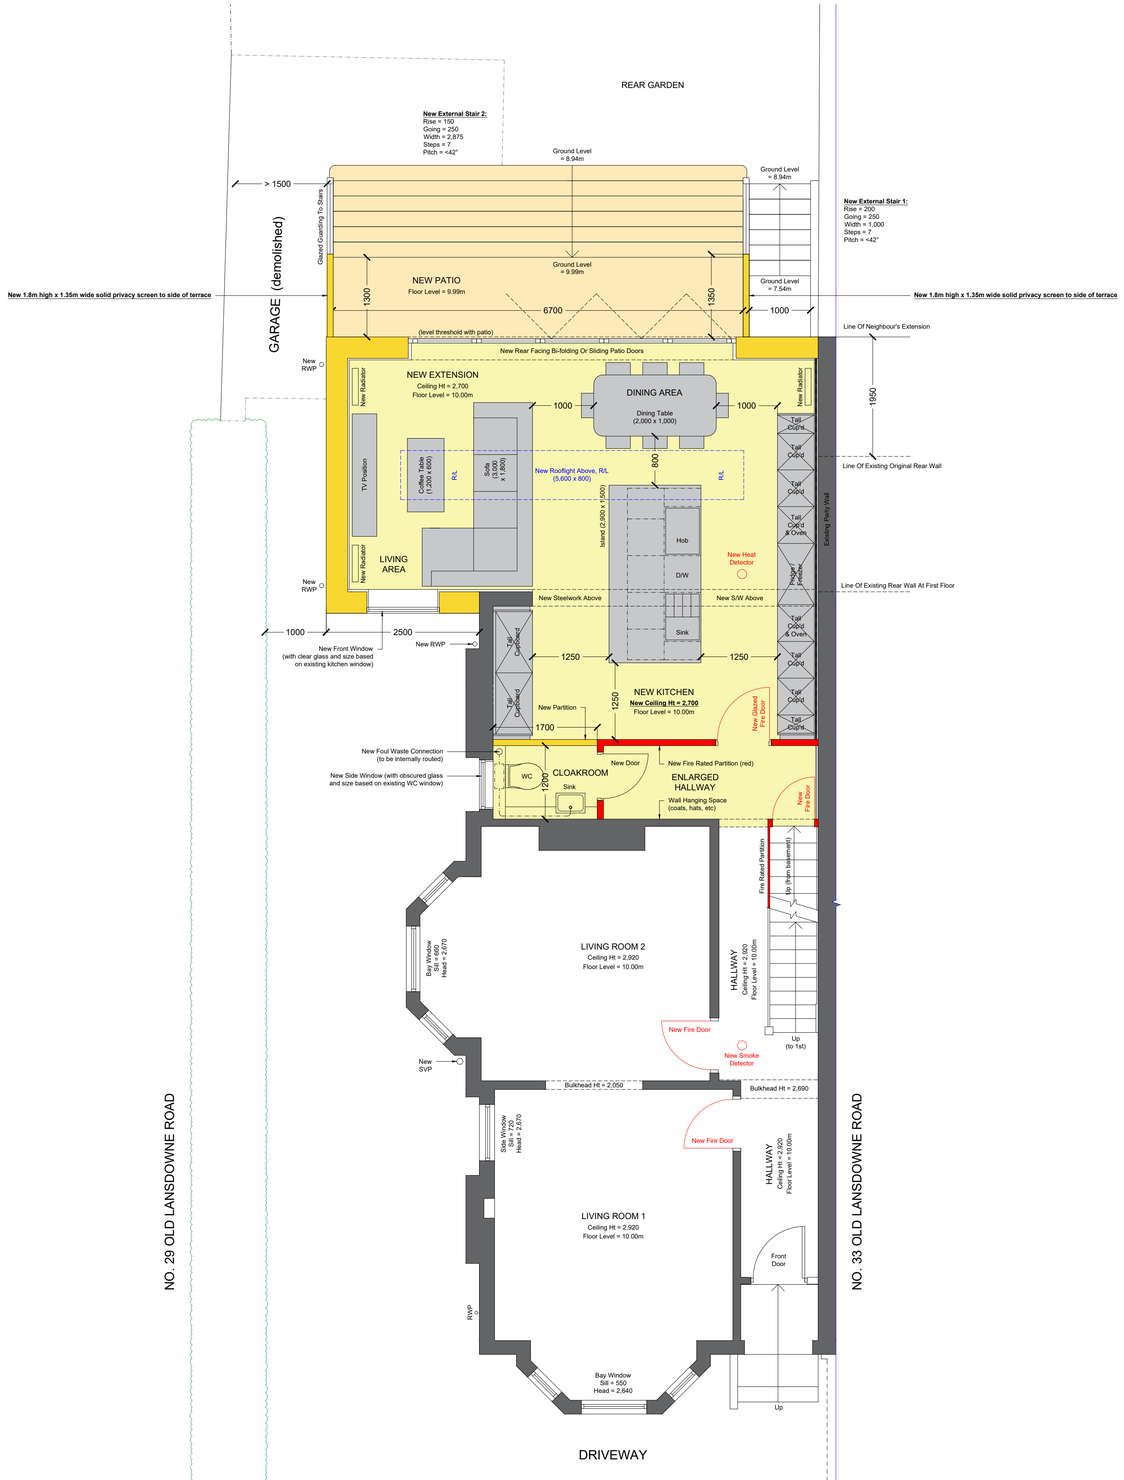

Proposed Basement Plan

Proposed Ground Floor Plan

Drawing History:

Revision	Description	Author	Date
-	Initial Issue	MW	08/04/2026
A	Revised Issue (following Client comments)	MW	30/04/2026
B	Revised Issue 2 (following Client comments)	MW	07/05/2026
C	Planning Application	MW	30/06/2026
D	Revised Issue (following planning officer comments)	MW	14/09/2026

This drawing is the property of Whitfield Architects and must not be reproduced without prior written agreement. This drawing is provided to scale, for design and cost estimation purposes (not for construction). Any financial decisions relating to this information must make due allowance for dimensional or area variation resulting from the design development and construction processes. We recommend that all dimensions and levels should be cross-checked on site (for construction) and any discrepancies should be reported to Whitfield Architects immediately. Design responsibility cannot be accepted for alteration to (or deviation from) this drawing without the prior acknowledgement of Whitfield Architects. Please email hello@whitfieldarchitects.com with any questions.

Project Title
31 Old Lansdowne Road, M20 2PA

Drawing Title
Proposed Floor Plans - 1 of 2

Project No: J037
Drawn: Mark Whitfield
Date: 08/04/2026
Scale @ A1: 1:50

Client Name
Ben Espley & Aimee Fox

Drawing Number
P(02)01

Revision
D

WHITFIELD ARCHITECTS
27, High Grove Road, Cheadle, SK8 1NS
Contact us: hello@whitfieldarchitects.com
Or visit: www.whitfieldarchitects.com