



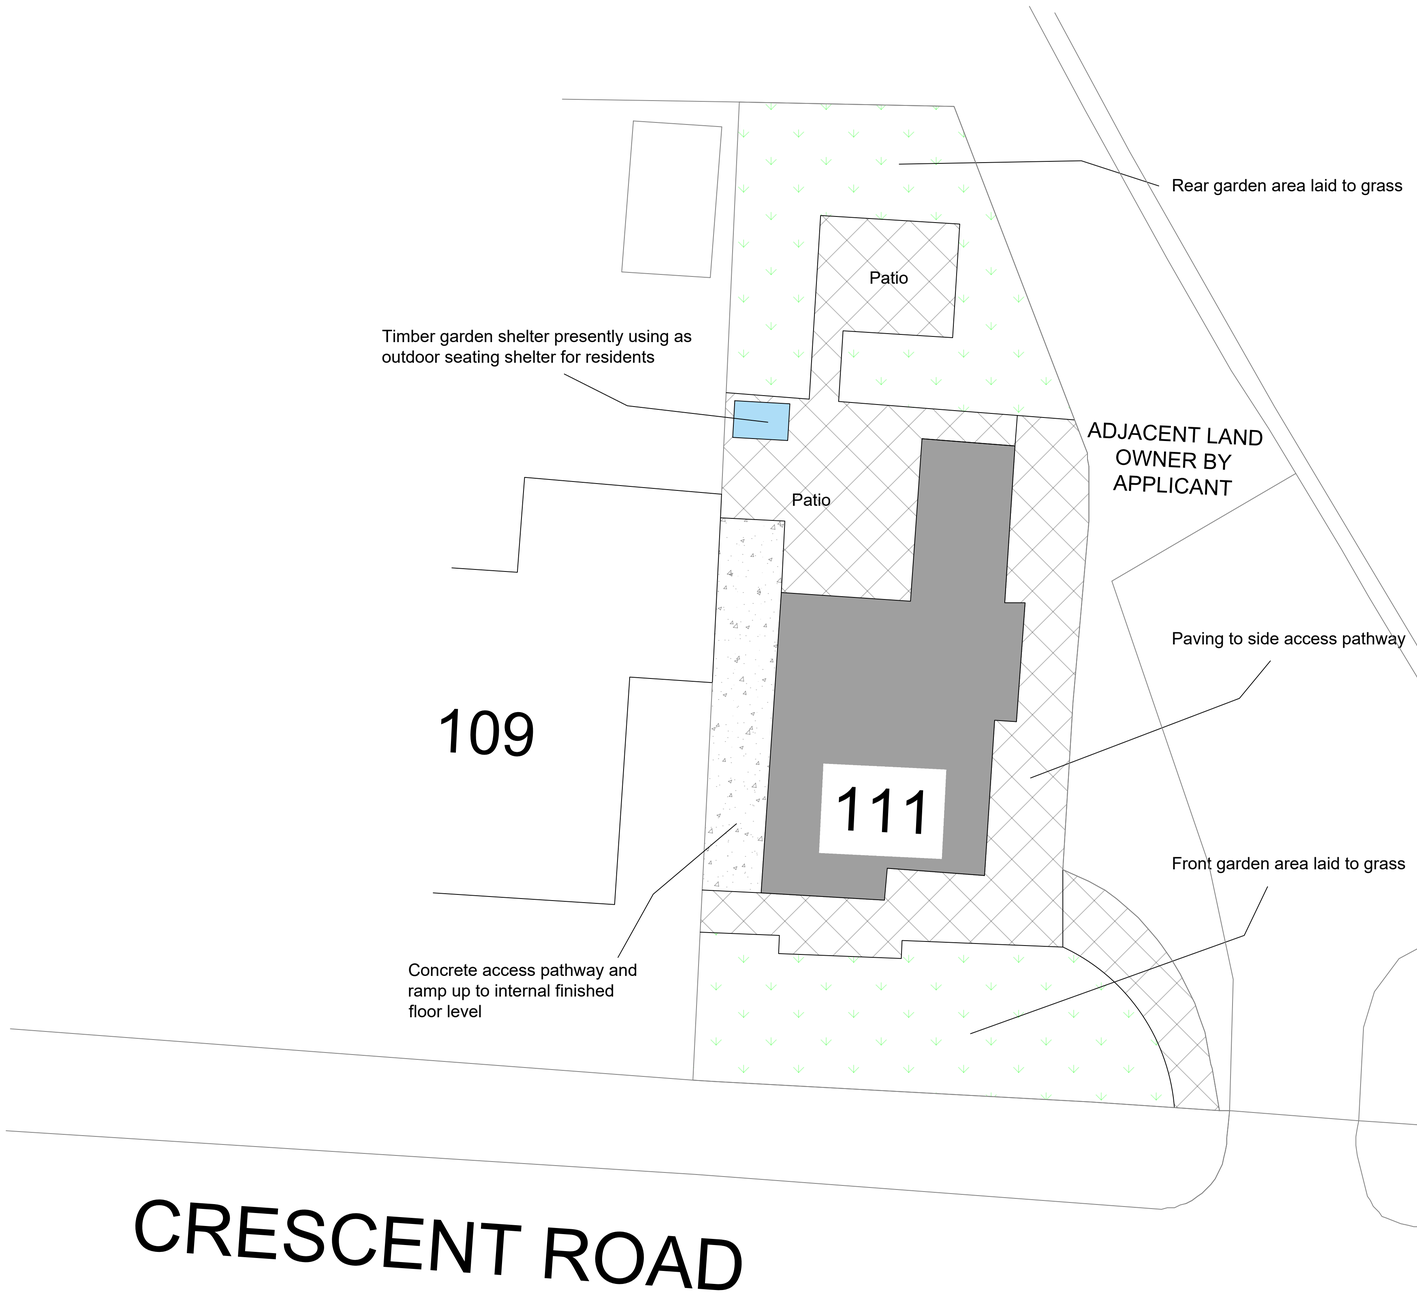

Site Plan As Existing

Scale - 1:100 @ A1

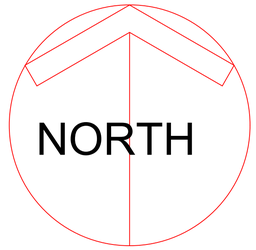

Site Plan As Existing

Scale: 1:100 @ A1

Proposed Modular Building in rear garden area, 111 Crescent Road, Manchester. M8 9WT

Gelli Wen
Llwyngwril
Gwynedd
LL37 2YJ
01341251292
andrew@caderarchitecture.co.uk

Pensaernïaeth
Cader
Architecture Cyf/Ltd

REVISIONS.		
NO.	DETAILS.	DATE.

CONTRACT.
111 Crescent Road, Manchester
M8 9WT.
Modular Garden Office Building.

CLIENT.
Achieve Together

DETAIL.
Site Plan As Existing

DRAWN. APR
DATE. Sept '26
REVISION.
SCALE. 1:100@A1
STATUS. Planning Drawing

DRAWING NO.
D2