

*Drawing 7138*
*item 7.1.0-ac* *x 2 no. Req*

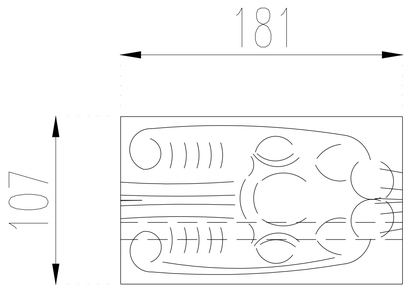


*Approx line of replacement -*
*please review structural implications*

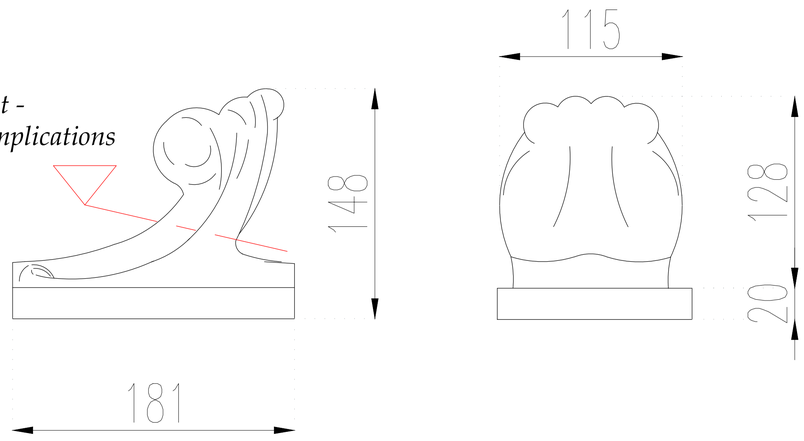


OTH-BUC-EE-ES-DWG-X-0067

BULLEN CONSERVATION LTD.

LOVELL'S DRAWING OFFICE LTD
2D & 3D AUTOCAD DRAWINGS
RESTORATION SITE SURVEYING

NOTES:
- Stone to be a facsimile of the existing.
- York Sandstone to be supplied by Johnsons and Wellfield quarry, as per agreed selection.

CLIENT: Manchester City Council

0 200 400 600 800 1M
Scale 1:20 @ A1

Bullen Conservation Limited
p: 0161 633 6528
w: http://www.bullenconservation.co.uk/
a: Lower House St, Oldham OL1 3NN

| No. | AMENDMENT DESCRIPTION | DATE |
|---|---|---|
| | | |

Prince Albert Memorial
West Elevation
Crocket

STATUS: S3 REVIEW/COMMENT

SCALE: 1:2 @ A1
DRAWN BY: Lovell's Drawing Office FOR: Bullen Conservation
DATE: 14.12.22

DRAWING No. PAM-7138-1

REVISION -