


North West Facing Front Elevation




South West Facing Side Elevation




Sample Image Of Cladding

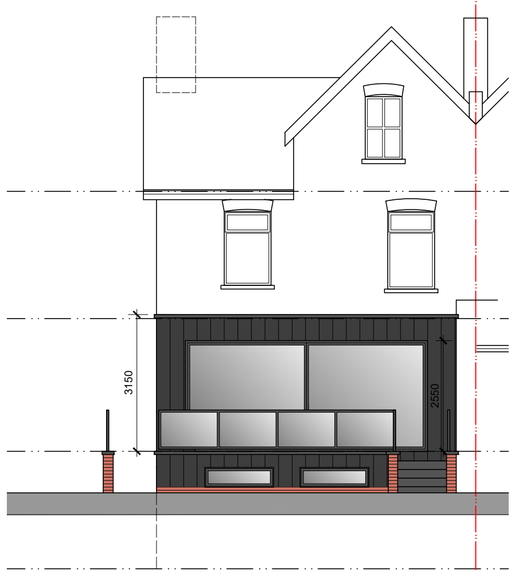

South East Facing Rear Elevation

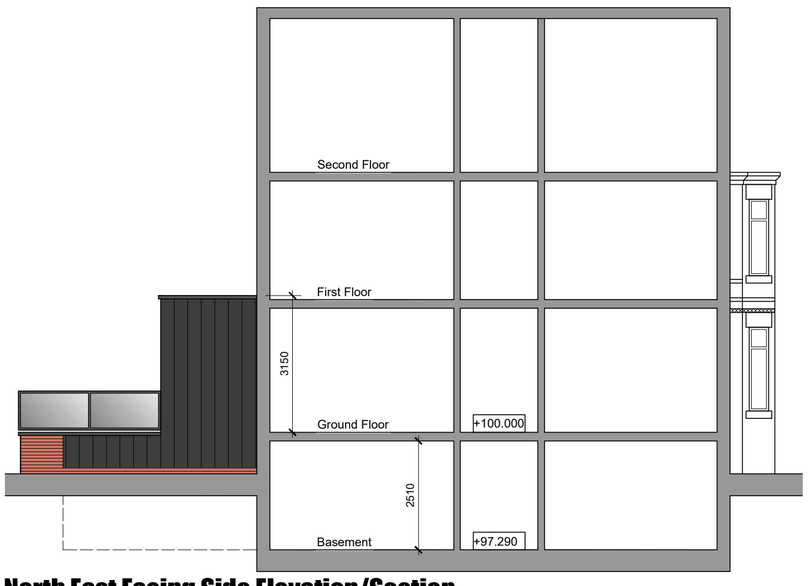

North East Facing Side Elevation/Section

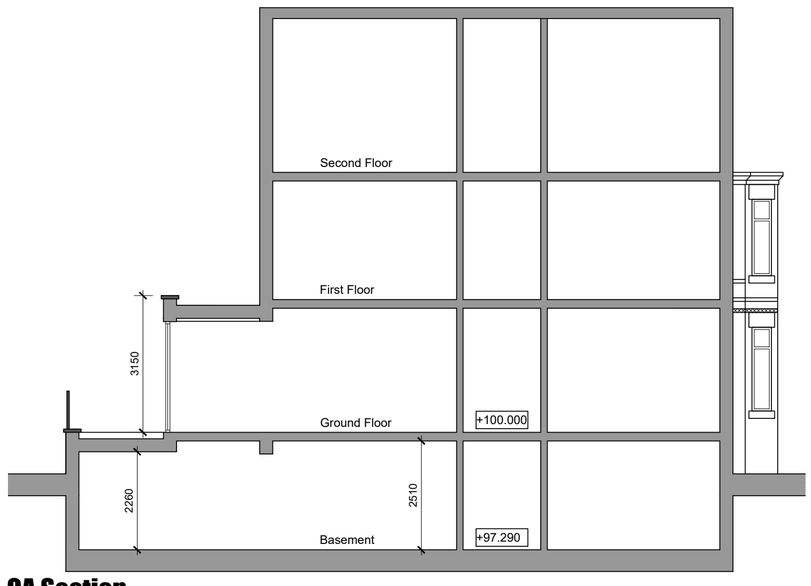

GA Section

Conway Architectural Design shall have no responsibility for any use made of this document other than for that which it was prepared and issued.
This drawing should not be scaled. Work to figured dimensions only.
All dimensions and levels to be checked on site.
No building work is to be started until all relevant approvals are in place.
Any discrepancies should be reported to Conway Architectural Design.
This drawing should not be reproduced without written permission from Conway Architectural Design.
Standard Building Regs Notes are to be provided by Conway Architectural Design prior to a building regs application being submitted.

Extension Materials

Brickwork	Red to match existing
Cladding	Grey Zinc Vertical panels
Pitched Roof	Grey slate
Flat Roof	Parapet Wall with rubber membrane
Dormer Cladding	Grey Zinc Vertical Panels
Dormer Roof	Rubber Membrane Flat Roof
Windows	Grey Upvc
Doors	Grey Upvc
Soffit	Black Upvc
Fascia	Black Upvc
Rainwater Goods	Black Upvc

Conway Architectural Design
6 Conway Close
Alkrington
Middleton
Manchester, M24 1EW
E: conway-design@outlook.com

JOB TITLE : Extension And Alterations
ADDRESS : 2 Sefton Road, Chorlton-Cum-Hardy
DRAWING TITLE : Proposed Elevations
SCALE : 1:100 @ A2
DRAWN : xxx DATE : 23.08.26

JOB NO./
DWG NO. 1114-14B