

Drawing 7137
item 7.2.0-b

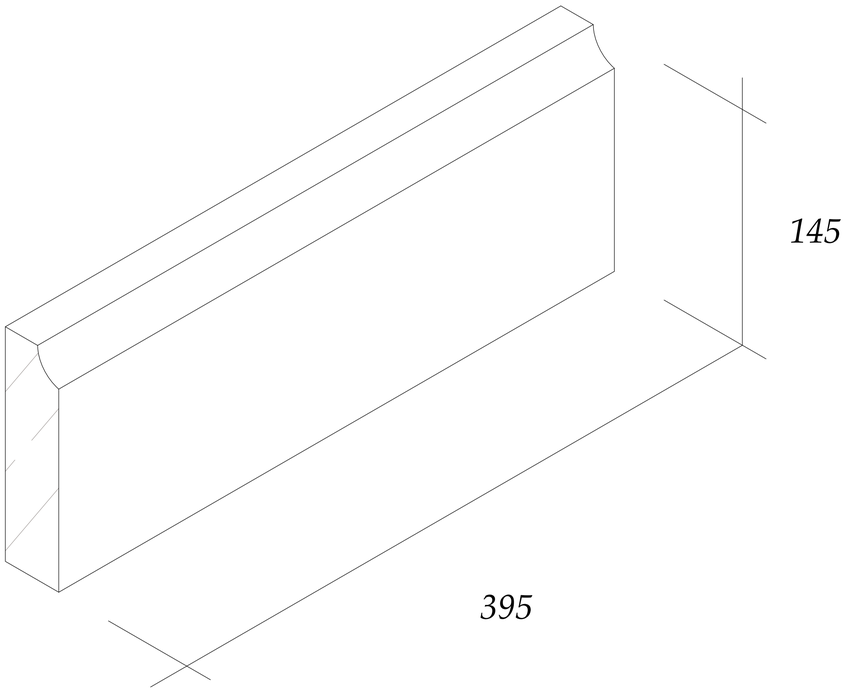

Drawing 7137
item 7.2.0-a

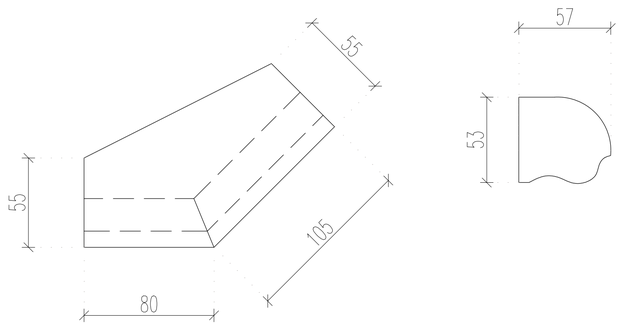

OTH-BUC-EE-ES-DWG-X-0066

BULLEN CONSERVATION & MASONRY SPECIALISTS LTD

LOVELL'S DRAWING OFFICE LTD
2D & 3D AUTOCAD DRAWINGS
RESTORATION SITE SURVEYING

NOTES:
- Stone to be a facsimile of the existing.
- York Sandstone to be supplied by Johnsons and Wellfield quarry, as per agreed selection.

CLIENT:
Manchester City Council

0 200 400 600 800 1M
Scale 1:20 @ A1

Bullen Conservation Limited
p: 0161 633 6528
w: http://www.bullenconservation.co.uk/
a: Lower House St, Oldham OL1 3NN

No.	AMENDMENT DESCRIPTION	DATE

Prince Albert Memorial
South Elevation
Moulded indents

STATUS: S3 REVIEW/COMMENT

SCALE: 1:2 @ A1
DRAWN BY: Lovell's Drawing Office FOR: Bullen Conservation
DATE: 31/05/23

DRAWING No. PAM-7137-14

REVISION -