


DO NOT SCALE FROM THIS DRAWING - USE FIGURED DIMENSIONS ONLY. ALL DIMENSIONS ARE TO BE CHECKED ON SITE BEFORE WORK COMMENCES. COPYRIGHT OF KEPCZYK SANDERSON + ASSOCIATES LTD.

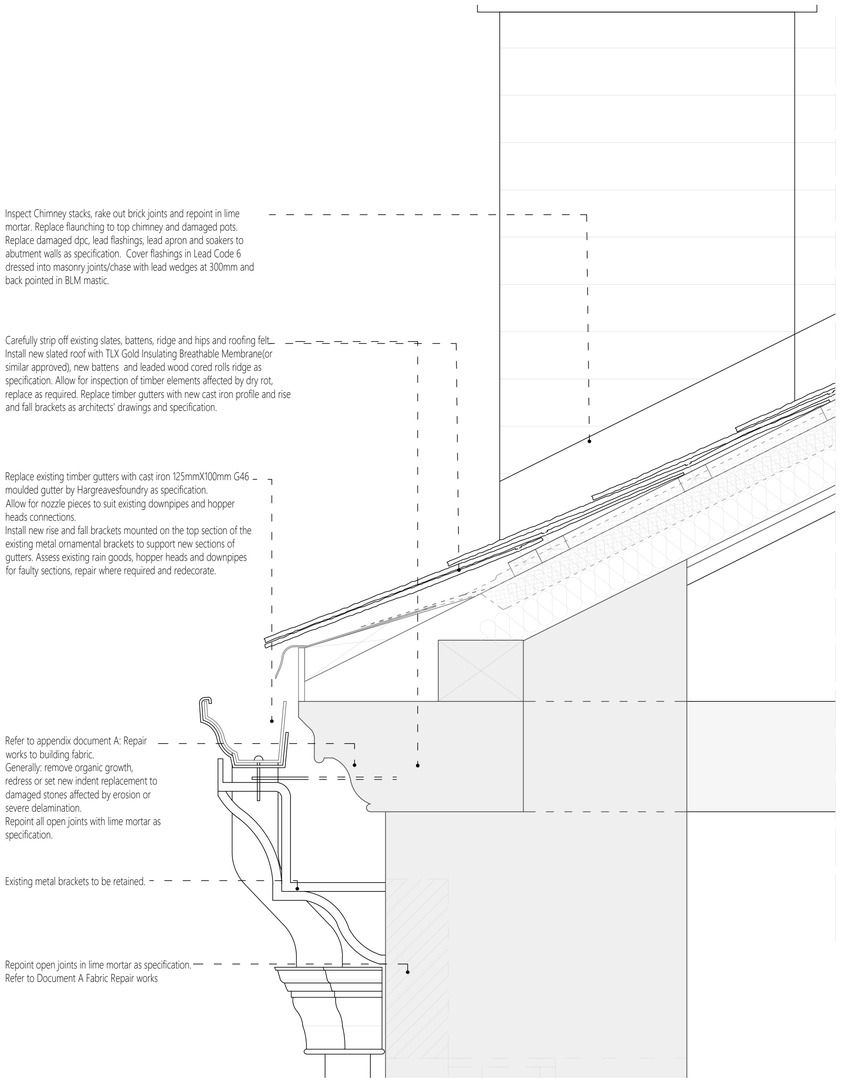


DETAIL 01 - EAVES AND BEAM
SCALE 1:5

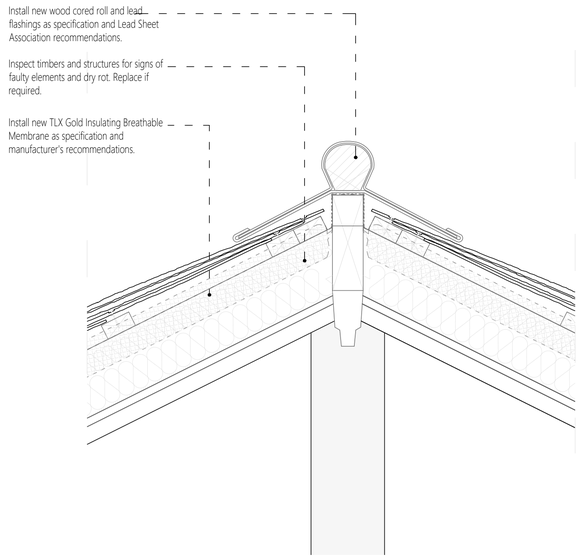


DETAIL 02 - RIDGE
SCALE 1:5

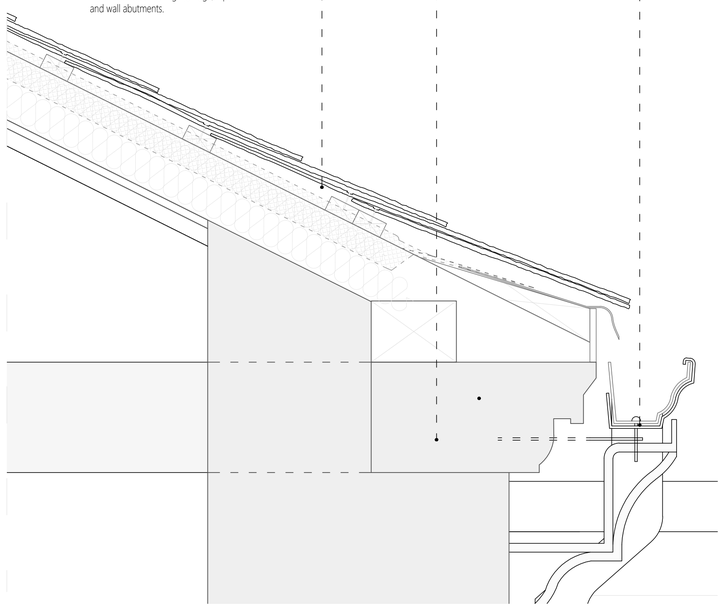


DETAIL 03 - EAVES DETAIL
SCALE 1:5

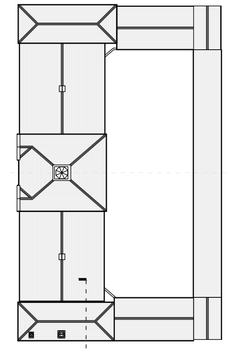

KEY PLAN

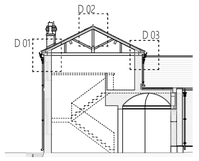

KEY SECTION

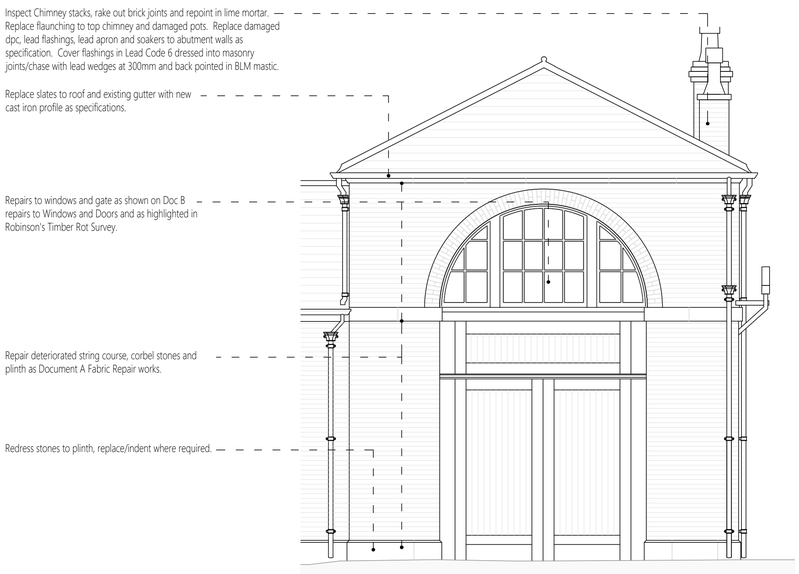

FRONT ELEVATION
SCALE 1:50



SIDE ELEVATION
SCALE 1:50

scale 1:50
0m 1m 5m

KEPCZYK SANDERSON + ASSOCIATES
ARCHITECTS I SURVEYORS I HISTORIC BUILDING CONSULTANTS
75 Wilmslow Road, Handforth SK9 3EN T: 01625 400103 W: www.ks-a.co.uk

Project:	Heaton Park Farm Centre: Fabric Repairs			Project No:	
Client:	Manchester City Council - Heaton Estate			2225	
Drawing Title:	North-East Pavilion			Drawing No:	Rev:
Date:	Sep 2026	Drawn By:	FDS/DK	15	/
		Scale:	1:50 @ A1		