


DO NOT SCALE FROM THIS DRAWING - USE FIGURED DIMENSIONS ONLY. ALL DIMENSIONS ARE TO BE CHECKED ON SITE BEFORE WORK COMMENCES. COPYRIGHT OF KEPCZYK SANDERSON + ASSOCIATES LTD.

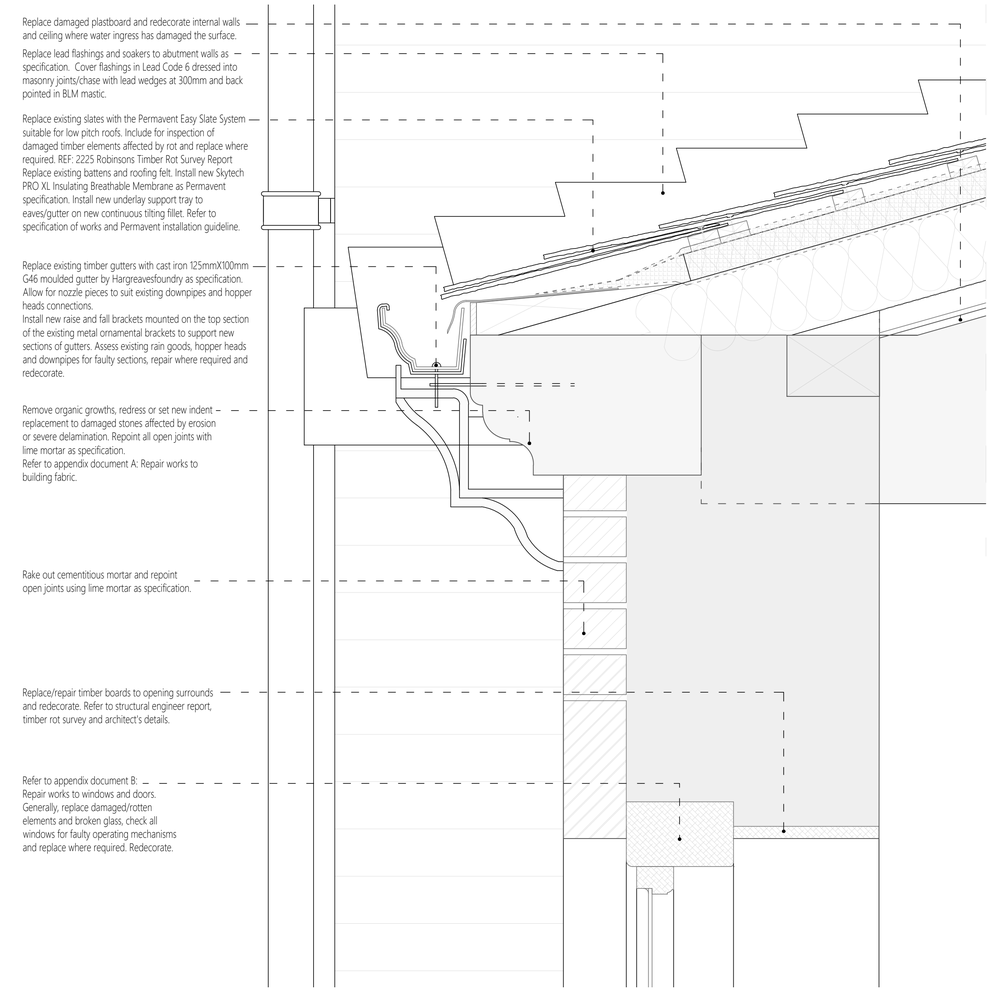


DETAIL 01 - EAVES AND ROOF
SCALE 1:5

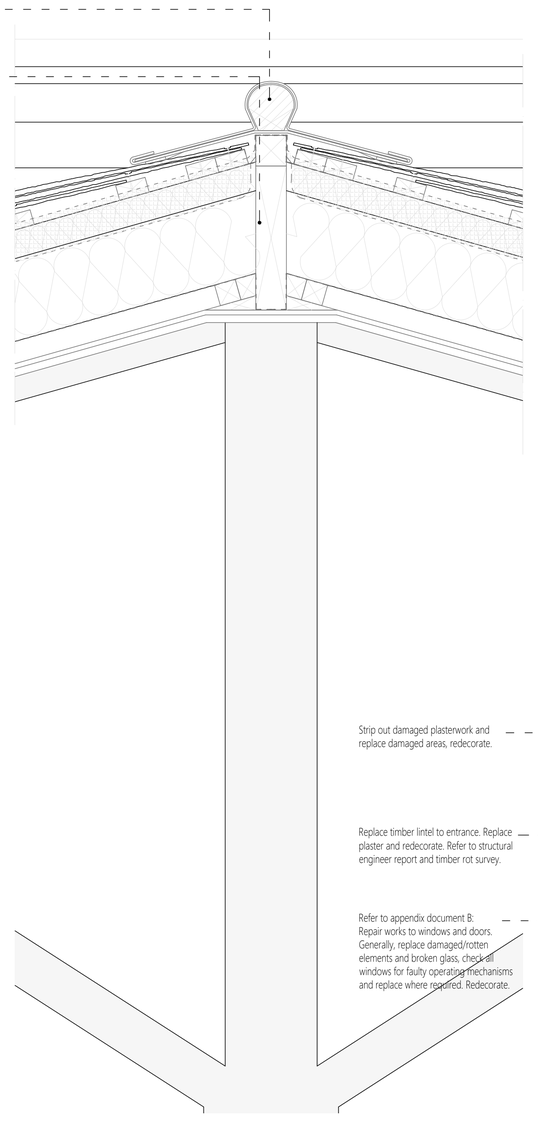


DETAIL 02 - RIDGE
SCALE 1:5

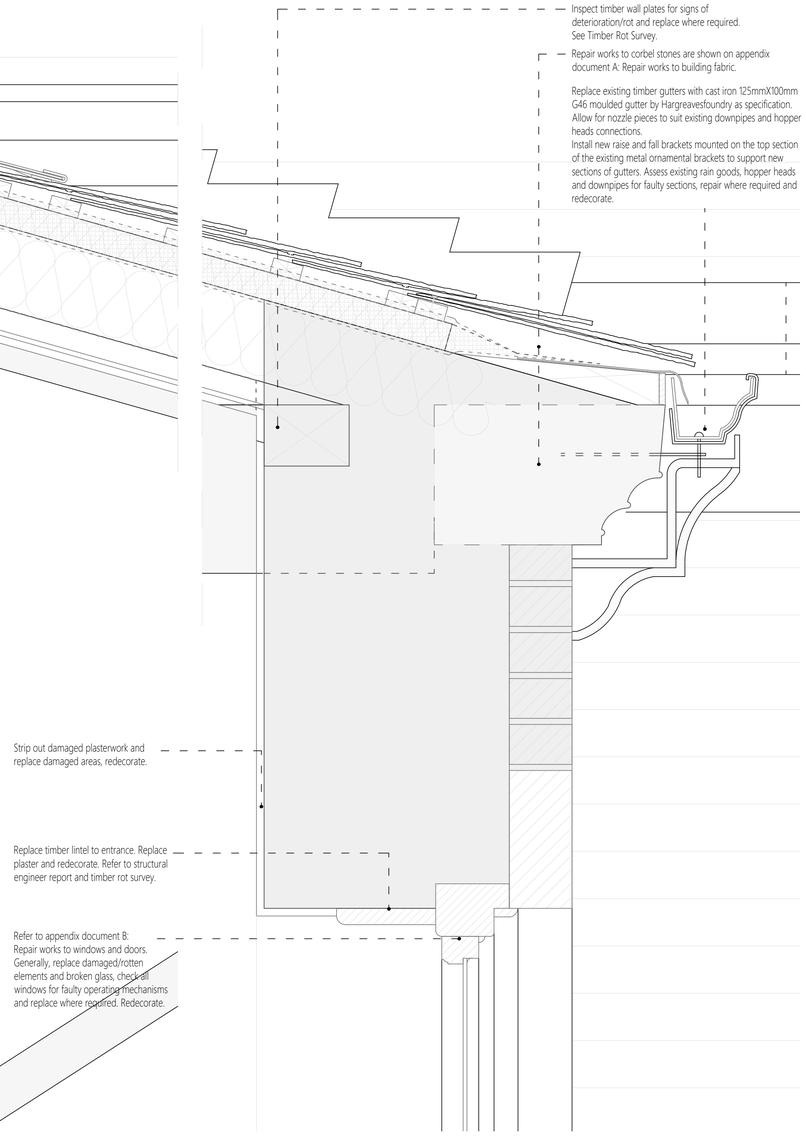

DETAIL 03 - EAVES AND ROOF
SCALE 1:5

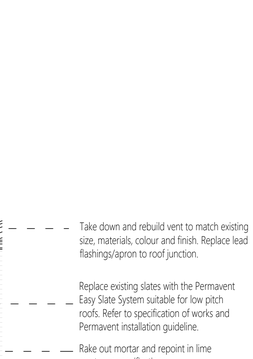

KEY PLAN

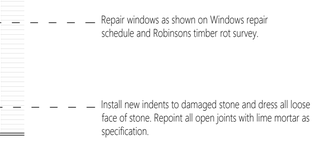

KEY SECTION



COURTYARD ELEVATION
SCALE 1:50

FRONT ELEVATION
SCALE 1:50

scale 1:50

0m 1m 5m

KEPCZYK SANDERSON + ASSOCIATES
ARCHITECTS | SURVEYORS | HISTORIC BUILDING CONSULTANTS

75 Wilmslow Road, Handforth SK9 3EN
T: 01625 400103
W: www.ks-a.co.uk

Project:	Heaton Park Farm Centre: Fabric Repairs	Project No:	2225
Client:	Manchester City Council - Heaton Estate	Drawing No:	09
Drawing Title:	Stables Cafe Details	Rev	/
Date: Sep 2026	Drawn By: FDS/DK	Scale: 1:50/1:5 @ A1	