

DO NOT SCALE FROM THIS DRAWING - USE FIGURED DIMENSIONS ONLY. ALL DIMENSIONS ARE TO BE CHECKED ON SITE BEFORE WORK COMMENCES. COPYRIGHT OF KEPCZYK SANDERSON + ASSOCIATES LTD.

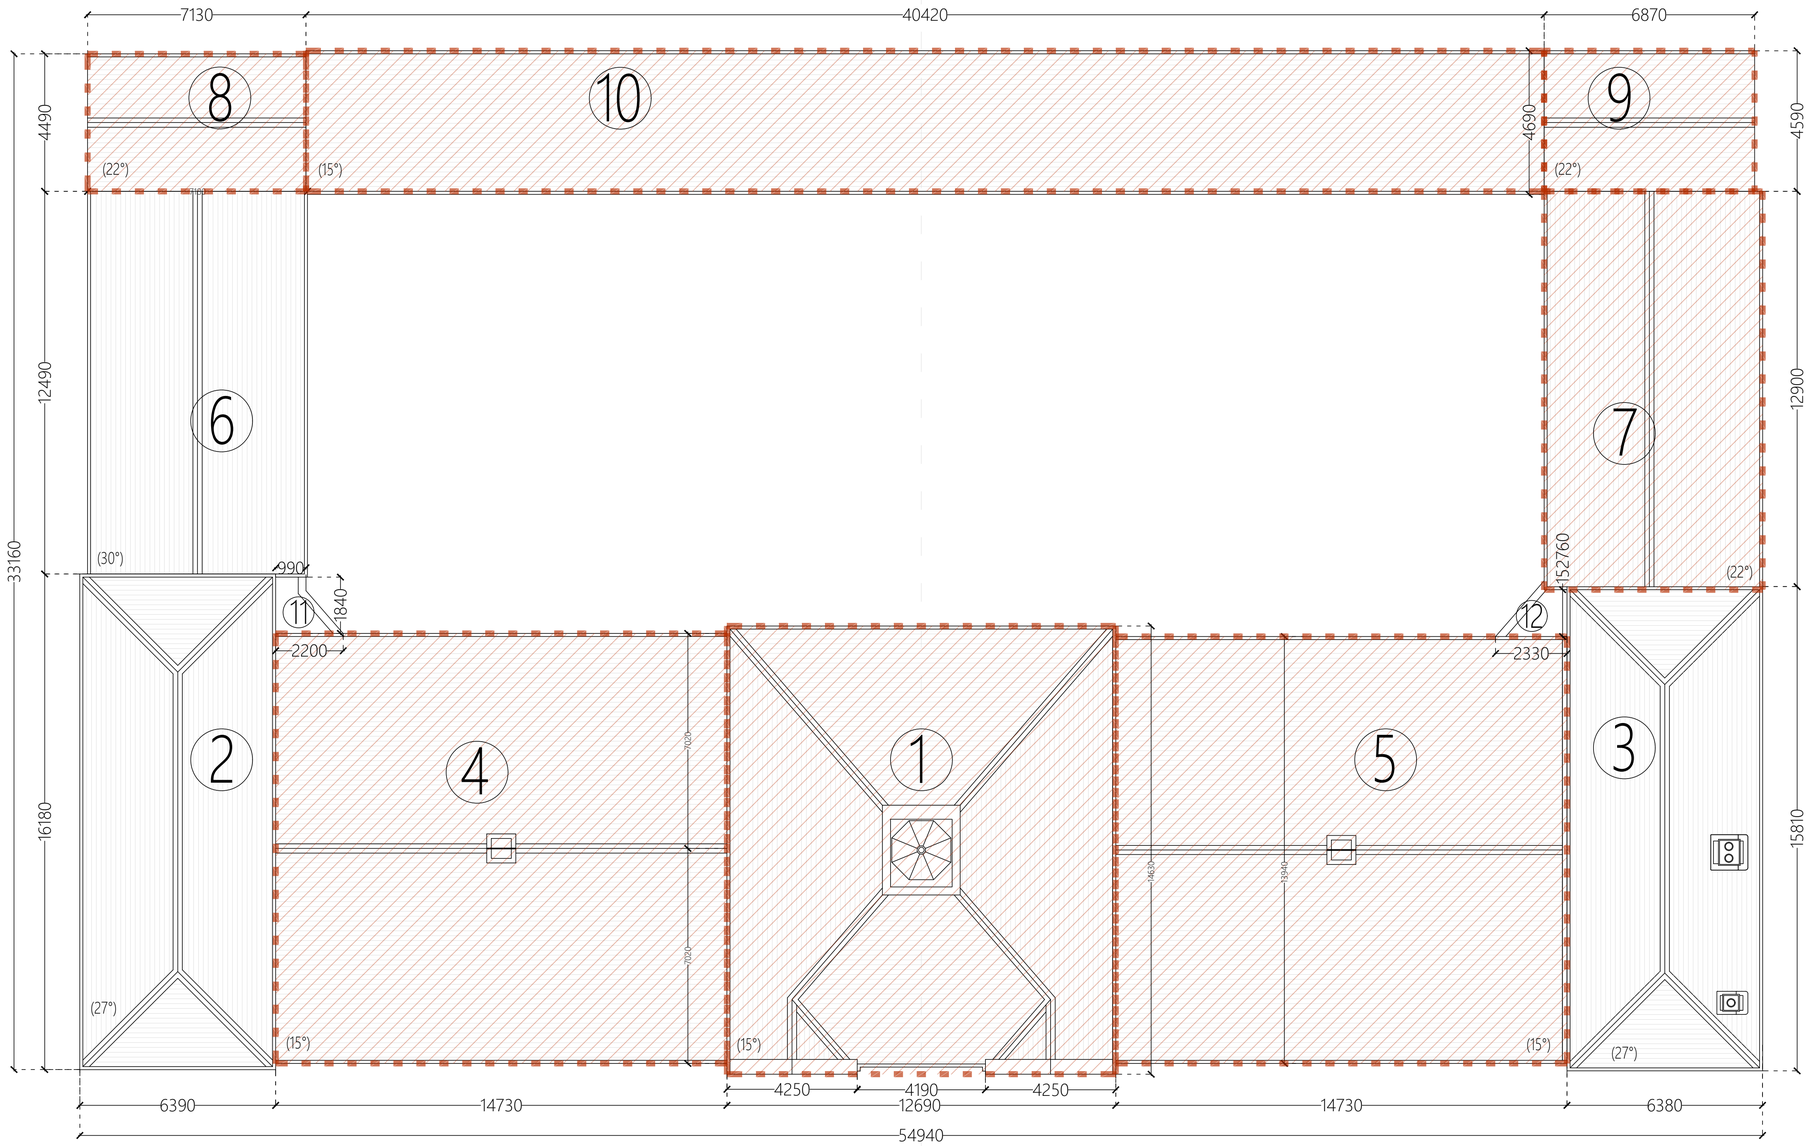

ROOF PLAN
SCALE 1:100 @A1

1. CENTRAL PAVILION (15°)
2. SOUTH-EAST PAVILION (27°)
3. NORTH-EAST PAVILION (27°)
4. SOUTH WING SINGLE STOREY (15°) THE STABLES CAFE'
5. NORTH WING SINGLE STOREY (15°) HEATON RECEPTION/OFFICES
6. EDUCATIONAL CENTRE (30°)
7. NORTH OFFICES (22°) FORMER STABLES/HAY LOFT
8. SOUTH-WEST STORAGE (22°)
9. NORTH-WEST STORAGE (22°)
10. WEST BLOCK/MONOPITCH ROOF (15°) FORMER ANIMAL STALLS
11. SOUTH FLAT ROOF
12. NORTH FLAT ROOF

LOW PITCH ROOF
REPLACE WITH PERMAVENT EASY SLATE SYSTEM

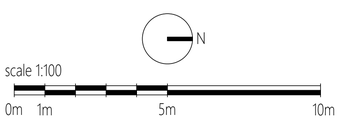

KEPCZYK SANDERSON + ASSOCIATES
ARCHITECTS I SURVEYORS I HISTORIC BUILDING CONSULTANTS
75 Wilmslow Road, Handforth SK9 3EN T: 01625 400103 W: www.ks-a.co.uk

Project:	Heaton Park Farm Centre: Fabric Repairs		Project No: 2225
Client:	Manchester City Council – Heaton Estate		Drawing No: 02 / Rev.
Drawing Title:	Roof Plan as Existing		
Date: Sep 2026	Drawn By: FDS/DK	Scale: 1:100 @ A1	