

DO NOT SCALE FROM THIS DRAWING - USE FIGURED DIMENSIONS ONLY. ALL DIMENSIONS ARE TO BE CHECKED ON SITE BEFORE WORK COMMENCES. COPYRIGHT OF KEPCZYK SANDERSON + ASSOCIATES LTD.

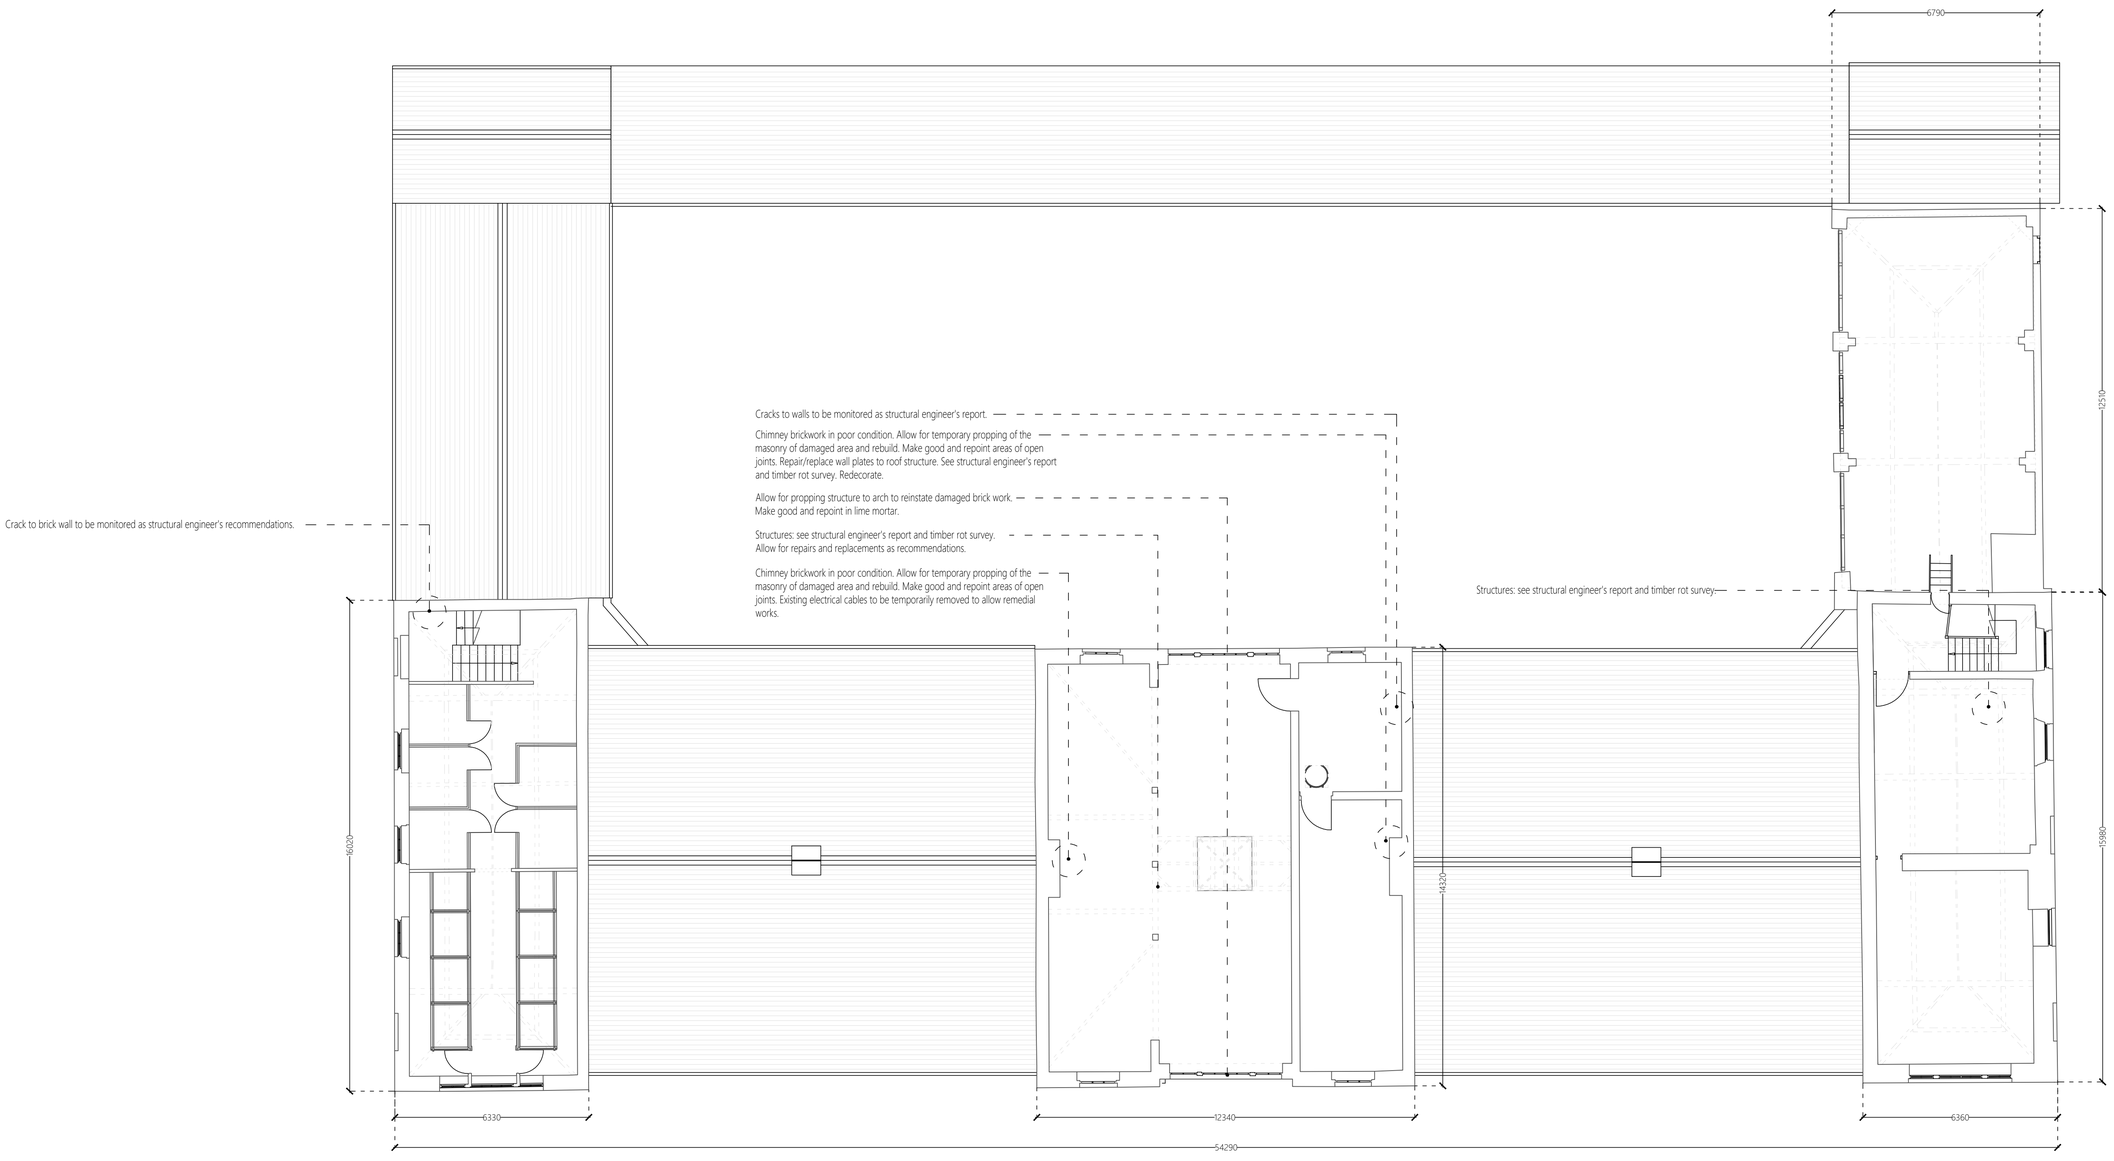

FIRST FLOOR PLAN
SCALE 1:100 @A1

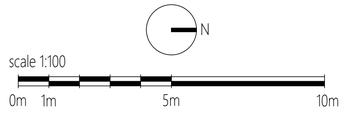

KEPCZYK SANDERSON + ASSOCIATES
ARCHITECTS I SURVEYORS I HISTORIC BUILDING CONSULTANTS
75 Wilmslow Road, Handforth SK9 3EN T: 01625 400163 W: www.ks-a.co.uk

Project:	Heaton Park Farm Centre: Fabric Repairs		Project No: 2225
Client:	Manchester City Council - Heaton Estate		Drawing No: 04 / Rev:
Drawing Title:	First Floor Plan		
Date: Sep 2026	Drawn By: FDS/DK	Scale: 1:100 @ A1	