

Notes

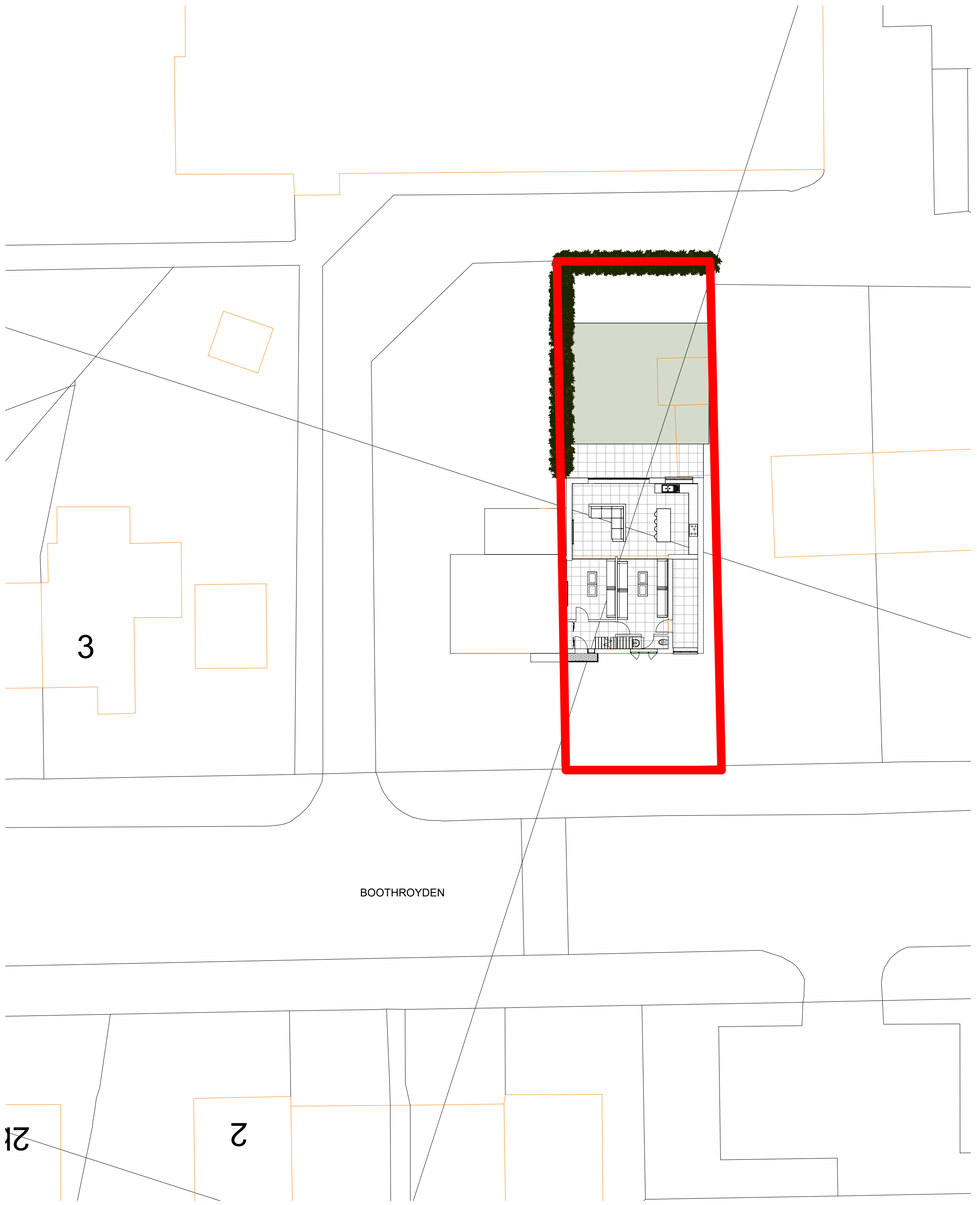

1 PROPOSED SITE PLAN
1 : 200

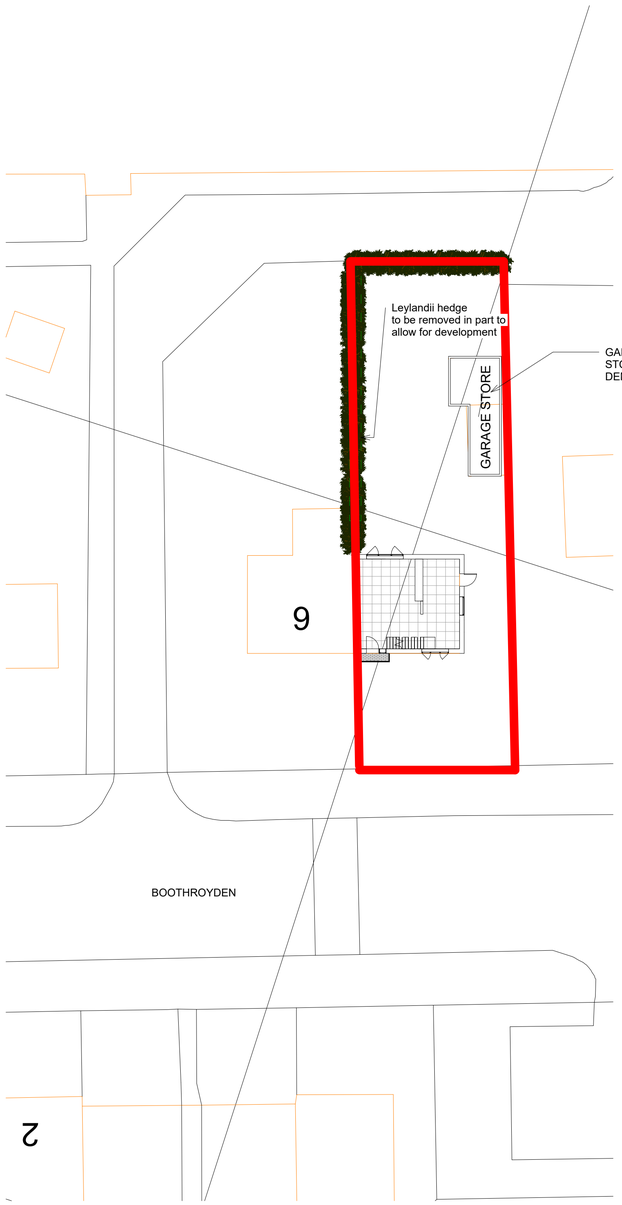

3 EXISTING SITE PLAN
1 : 200



2 LOCATION PLAN
1 : 1250

RED LINE INDICATING SITE BOUNDARY
11 Boothroyden Road, M9 0RG

Rev	Description	Date	Dr by	App by
original by: NK		date created: 09/09/26		approved by: NK

NK Architectural
Enquiries@nkarchitectural.co.uk
0161 818 4727
www.NKARCHITRCTURAL.co.uk

client name: OWNER

project: 11 Boothroyden Road, M9 0RG

drawing: EXISTING AND PROPOSED SITE AND LOCATION PLAN

computer file	plot date
C:\Users\NKARC02\Dropbox\NKARC\11 Boothroyden road M9 0RG\11 Boothroyden road M9 0RG.rvt	
project number: 2026.0042.2249	scale: As indicated @A1
drawing number: A103	rev: / issue status:

This drawing is to be read in conjunction with all related drawings. All dimensions must be checked and verified on site before commencing any work or producing shop drawings. The originator should be notified immediately of any discrepancy.
This drawing is copyright and remains the property of NK Architectural.