

NOTES


boundary

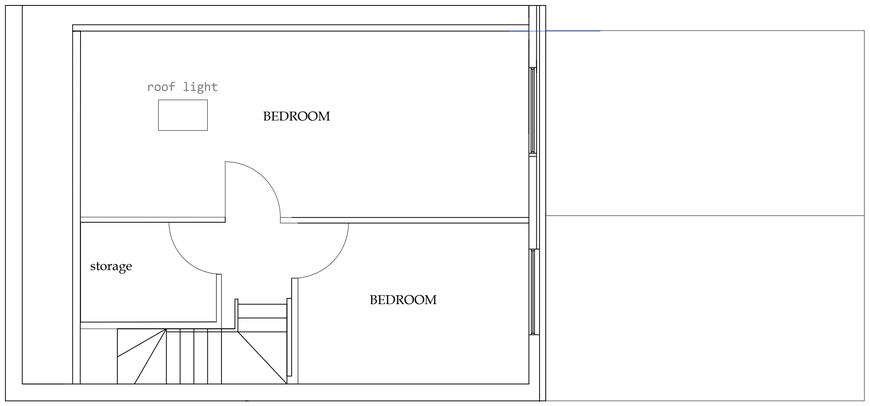

PROPOSED LOFT FLOOR PLAN

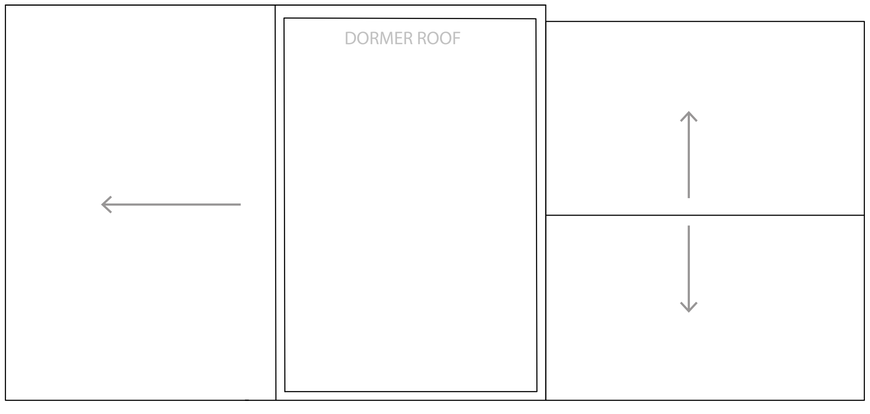

PROPOSED ROOF PLAN

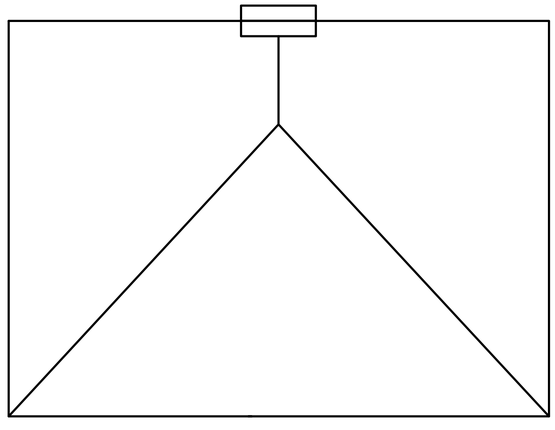

EXISTING ROOF PLAN

0 1 3 5 8 10

SINGLE STOREY REAR EXTENSION WITH CHANGE TO ROOF FROM HIP TO GABLE AND REAR DORMER

REV	DESCRIPTION	DATE

SITE: 106 Beresford Rd,
Levenshulme,
Manchester M13 0TB

DRAWING TITLE: DORMER & ROOF PLANS

DRAWN BY: MZ | SCALE:1:50@A1 | DATE: 13/05/26

DRAWING NO: ----