

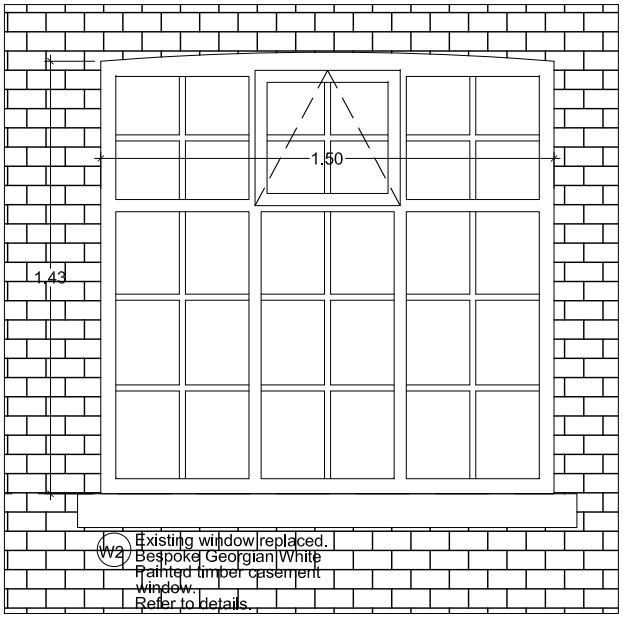



Front Elevation First Floor

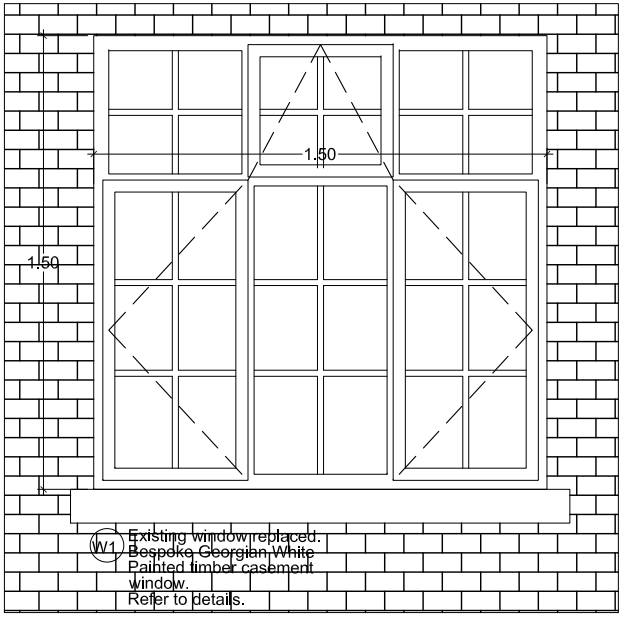

Front Elevation Ground Floor

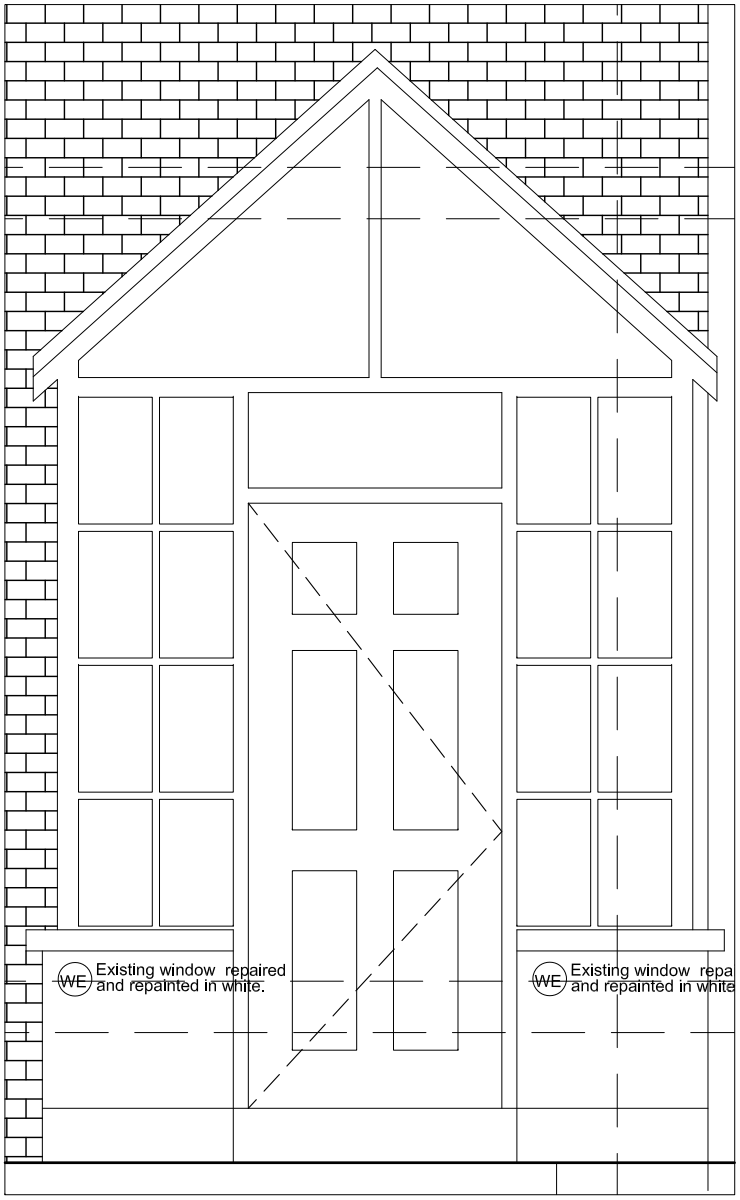

Front Elevation Porch

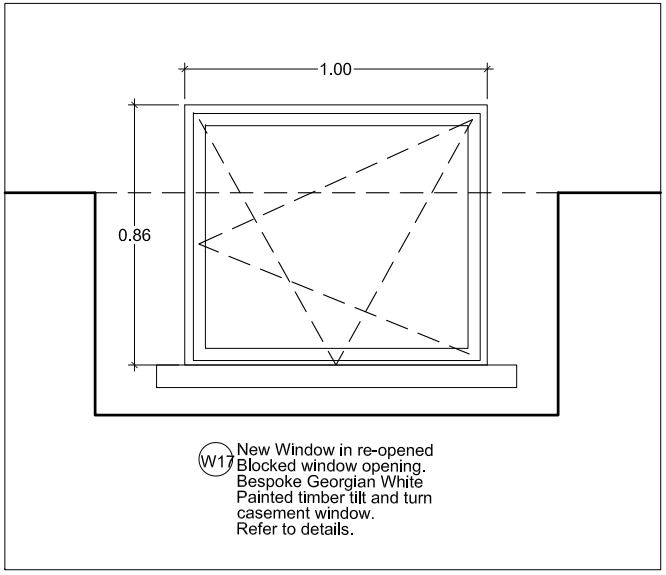

Front Elevation Basement Window

PROJECT: 96 Ladybarn Lane, Fallowfield.			CLIENT: JH		PHASE: Planning - PL	DATE	REV	DATE	REV
PROJECT NO: 188 -	SITE: 96L -	PHASE: PL -	DWG NO: WS2	REV: A	SCALE: 1 : 25	SHEET: A4	26/05/26	-		
							28/08/26	a		

DRAWING TITLE: Front Elevation Window Schedule

sj simon james /architect