Scale 1:50

0 1 2 3 4 5




Proposed Rear Elevation




Proposed Rear Elevation



Proposed Side Elevation

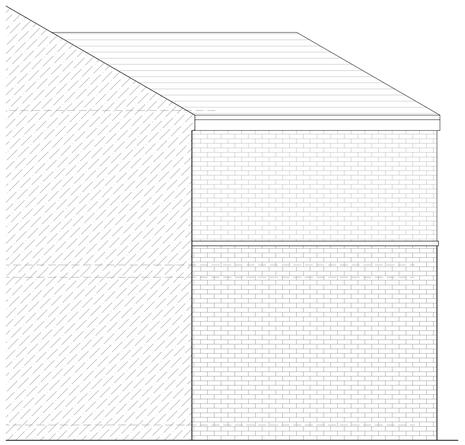

Proposed Side Elevation

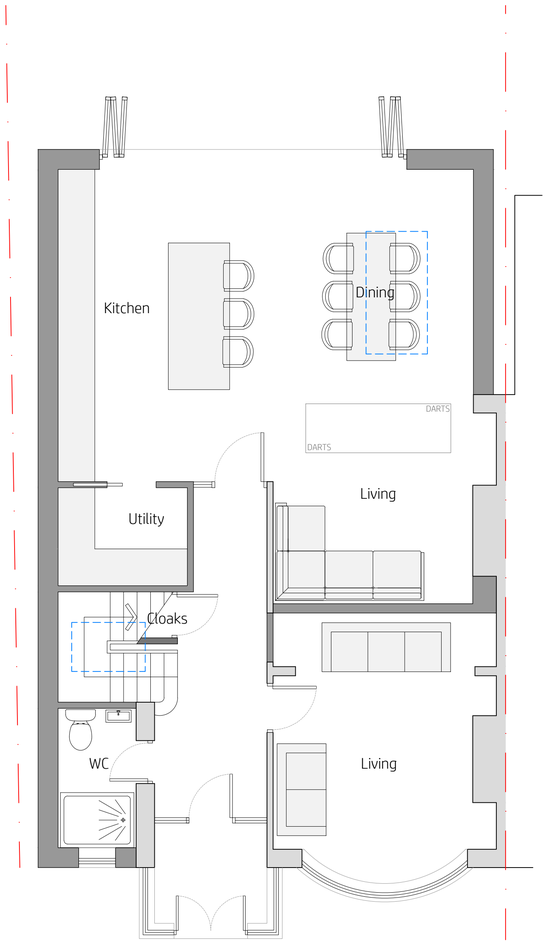


Proposed Ground Floor

Scale 1:50

0 1 2 3 4 5



Proposed First Floor

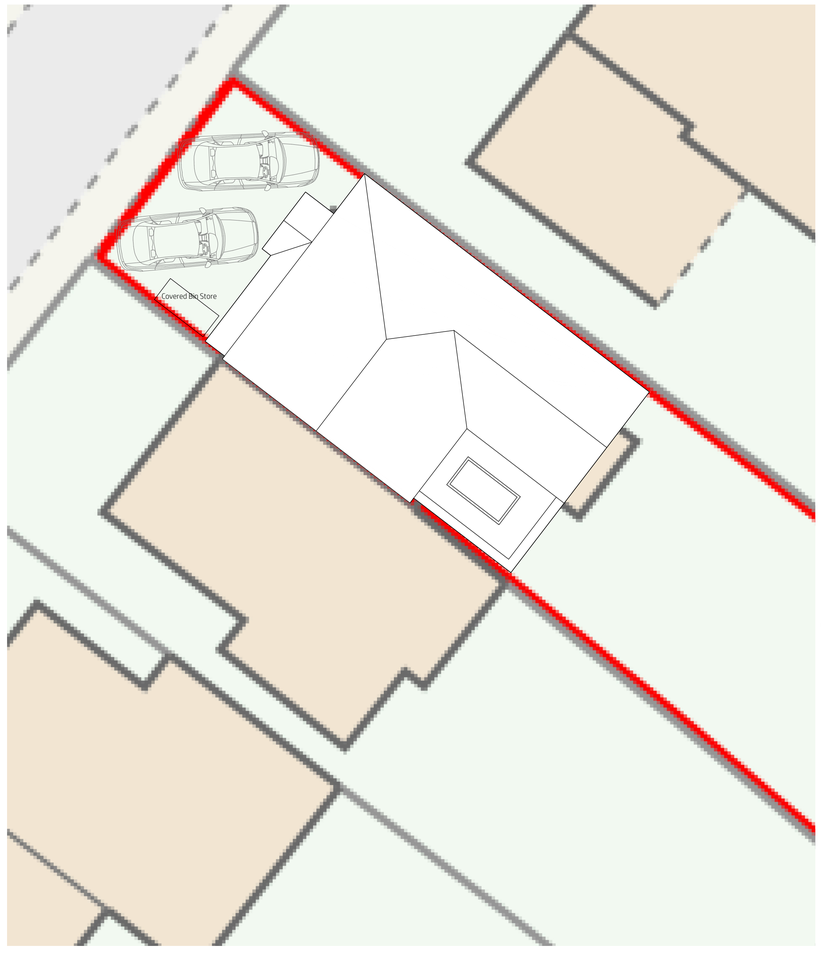

Scale 1:100

0 1 2 3 4 5 10 15

Proposed Block Plan

project

1 Arthog Road
Didsbury
M20 6HR

scale
1:50@A1
1:100@A3

drawn by
klh

drawing number
KH981-101

revision	description	date
-	-	09.10.2024
A	revised + expanded scheme	13.10.2024
B	updated to flat across the back	02.05.2026
C	larger porch shown	21.05.2026
D	additional side elevation added	17.06.2026
E	hipped roof + omission of parapet wall by neighbour	30.07.2026
F	reduced by 0.7m / revert to gable end / block plan	03.09.2026
G	hipped roof added back	12.09.2026

Proposed Plans

kieranhibbs*architecture*
64 Storey Avenue
Macclesfield
SK10 3PG

kieranhibbs@gmail.com
Mobile: 07584049322

kieranhibbs*architecture*