




PROPOSED NORTH FACING FRONT ELEVATION

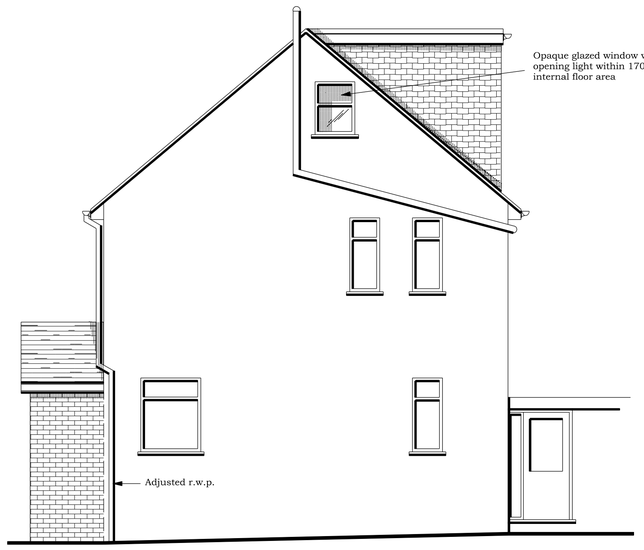


PROPOSED WEST FACING SIDE ELEVATION

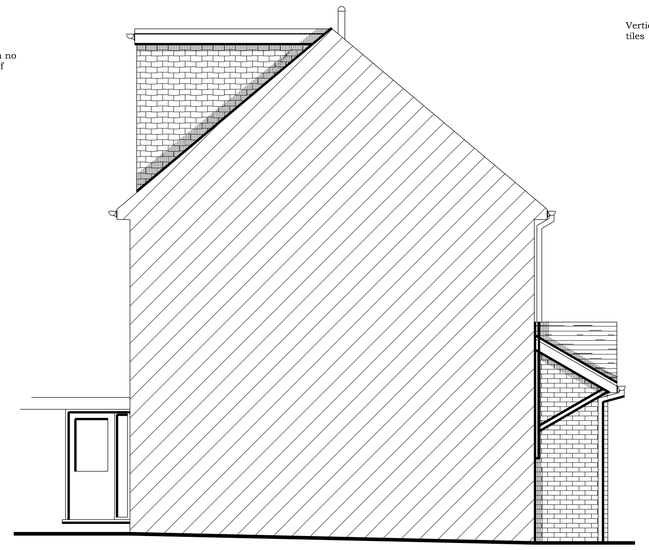


PROPOSED EAST FACING SIDE ELEVATION

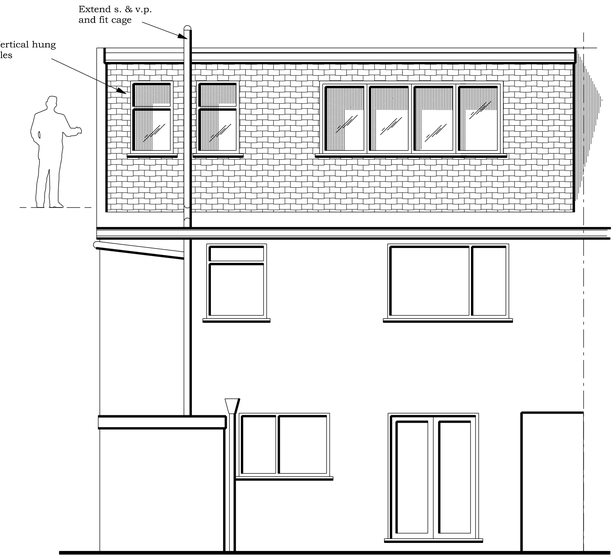

PROPOSED SOUTH FACING REAR ELEVATION

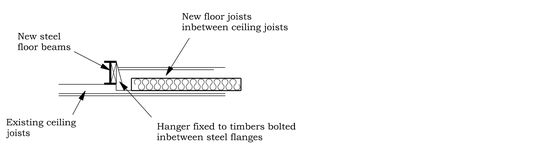

FLOOR BEAM DETAIL

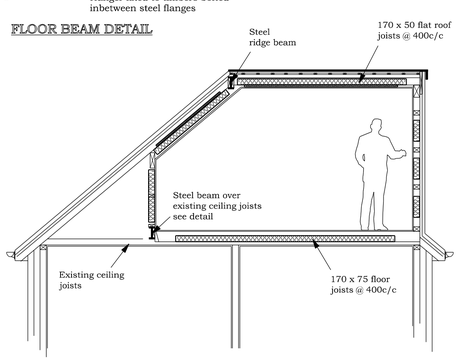


ROOF SECTION

FIRE ISSUES KEY


(SD) Smoke detection (mains connected) to BS 5839 Part 6 (Doc B LD3)

All electrical installations to be in
Accordance with BS7671


BRADLEY BUILDING DESIGN LTD.
KEEPERS COTTAGE,
LYME PARK,
DISLEY.
SK12 2NS.
01625 858244
Mob 07989 326039
bradleybuildingdesign@btopenworld.com

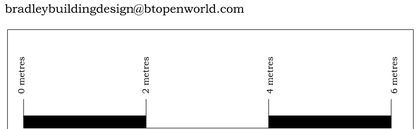

SCALE

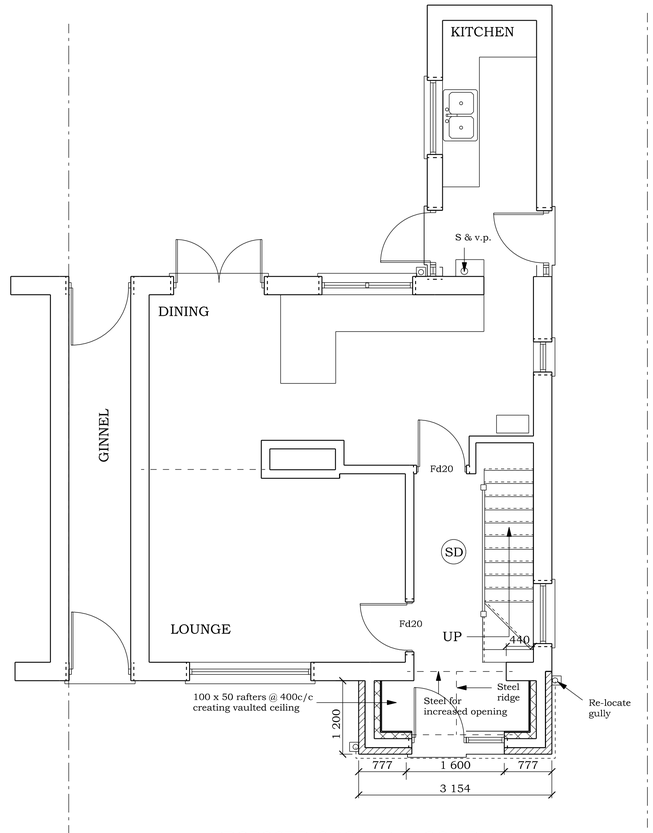

PROPOSED GROUND FLOOR PLAN

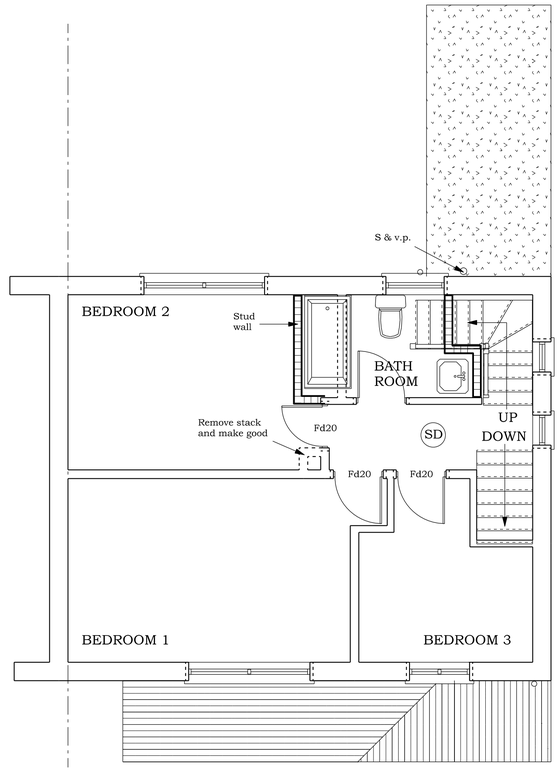

PROPOSED FIRST FLOOR PLAN

PROPOSED DWELLING

LOFT CONVERSION & SINGLE STOREY FRONT EXTENSION

for

Mr. & Mrs. O. WHITWELL,

at

24, ACKWORTH DRIVE AVENUE,

BAGULEY,

M23 ILD

Scale 1:50 @ A1

Date JULY 2026

Drawing Number 2369/2