

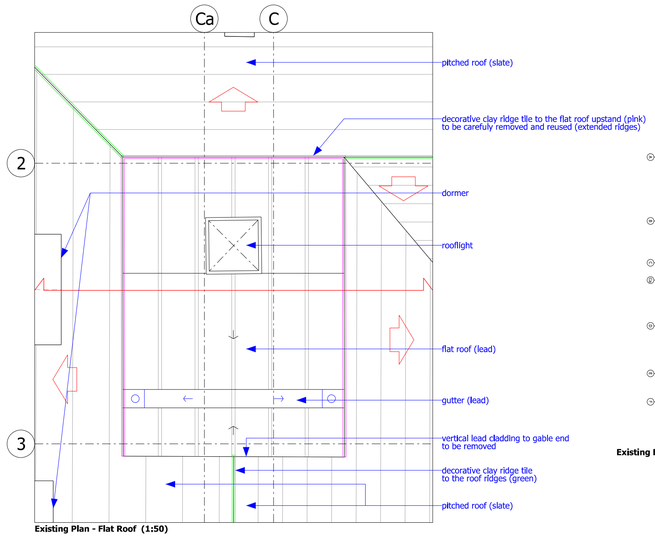



Existing Plan - Flat Roof (1:50)

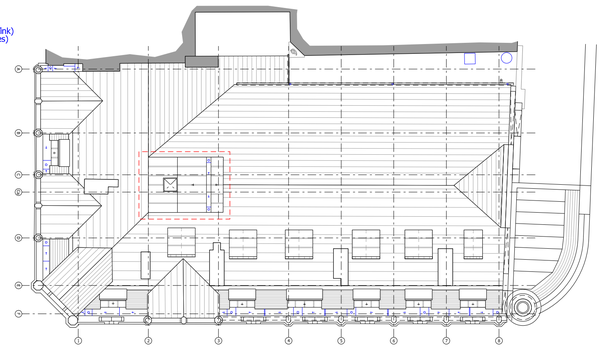

Existing Roof Plan (1:200)

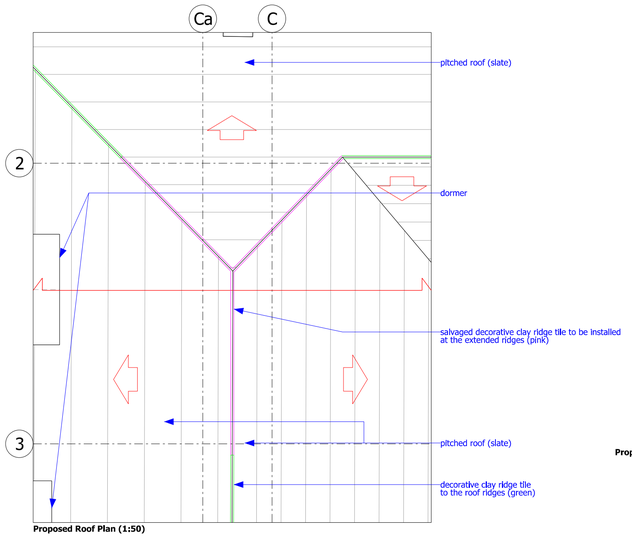


Proposed Roof Plan (1:50)

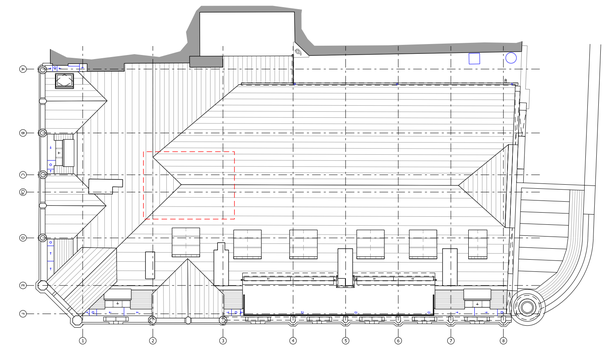


Proposed Roof Plan (1:200)



Existing Elevation E1 (1:200)
FOR ELEVATION @ 1:50 SCALE PLEASE REFER TO DRAWING al(05)031

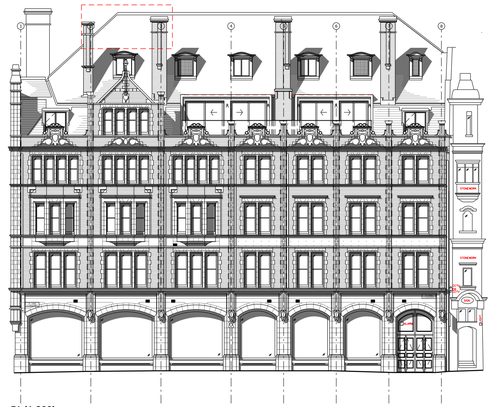


Proposed Elevation E1 (1:200)
FOR ELEVATION @ 1:50 SCALE PLEASE REFER TO DRAWING al(05)131

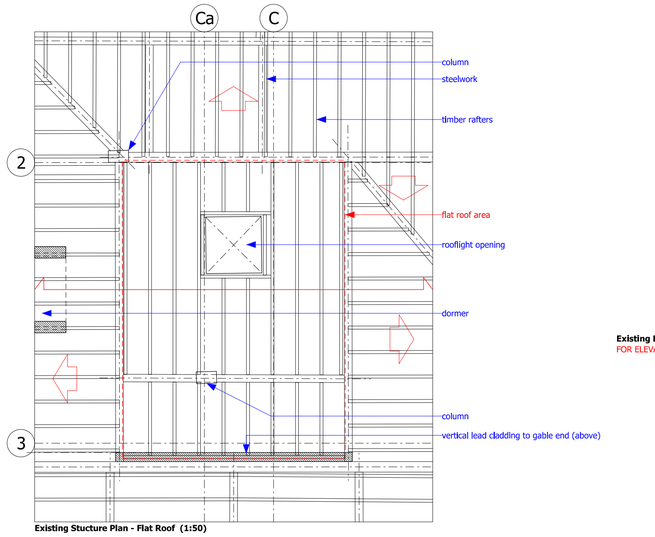

Existing Stucture Plan - Flat Roof (1:50)




Existing Elevation E2 (1:200)
FOR ELEVATION @ 1:50 SCALE PLEASE REFER TO DRAWING al(05)030

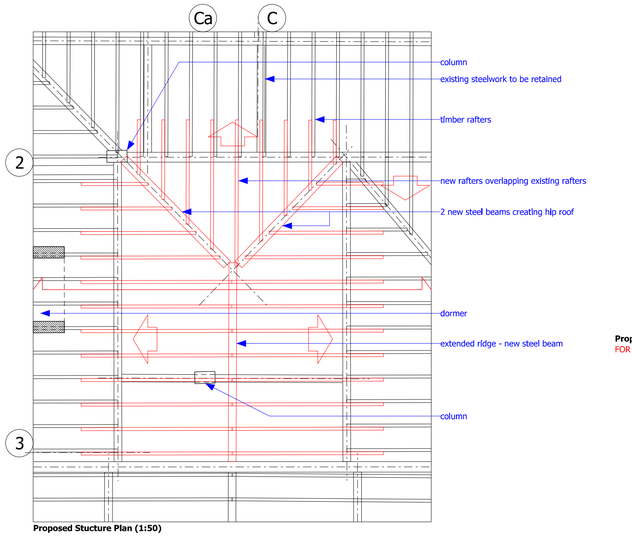


Proposed Stucture Plan (1:50)



Proposed Elevation E2 (1:200)
FOR ELEVATION @ 1:50 SCALE PLEASE REFER TO DRAWING al(05)130

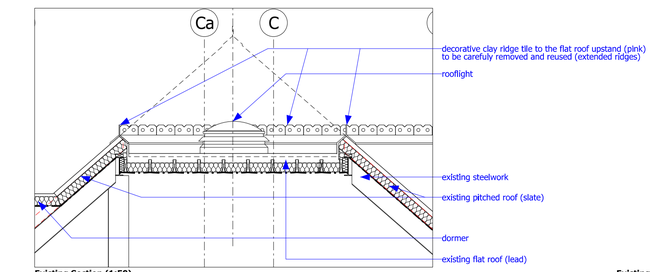

Existing Section (1:50)

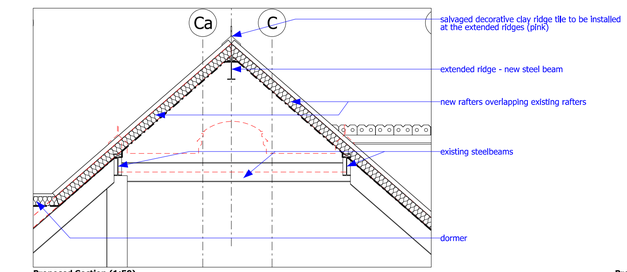

Proposed Section (1:50)

Scale 1:50
0 0.5m 1m 2.5m

Scale 1:200
0 2m 5m 10m

Scale 1:50
0 0.5m 1m 2.5m

Scale 1:200
0 2m 5m 10m

bridge
architects

address 14 Old Mill Street, Manchester, M4 6DZ
directors Russell Bridge RIBA ARB Victoria Hilton ARB

phone 0161 879 2828 **web** www.bridgearchitects.com
company # 07793934 **email** info@bridgearchitects.com

revision notes
rev P01 - 2026-07-10 - WIP (Preliminary) Issue.
rev P02 - 2026-07-22 - Elevations updated.
rev P03 - 2026-09-21 - 1no. of louvre with perforated metal screen to the high level dormer (Elevation E1/GL6) added.

project Winter's Buildings, Manchester
client The Winters Building Freehold Ltd
job no. 0277
drawing no. al(05)240
drawing title Main Roof Alterations
drawing scale 1:50 & 1:200 @ A1; 1:100 & 1:400 @ A3
drawing created June 2026
drawing rev P03

PLANNING

bridge
architects

This design and drawing is the copyright of bridge architects ltd and may not be reproduced in any form without prior written consent. Issue of the drawing does not impart any real or implied copyright licence.