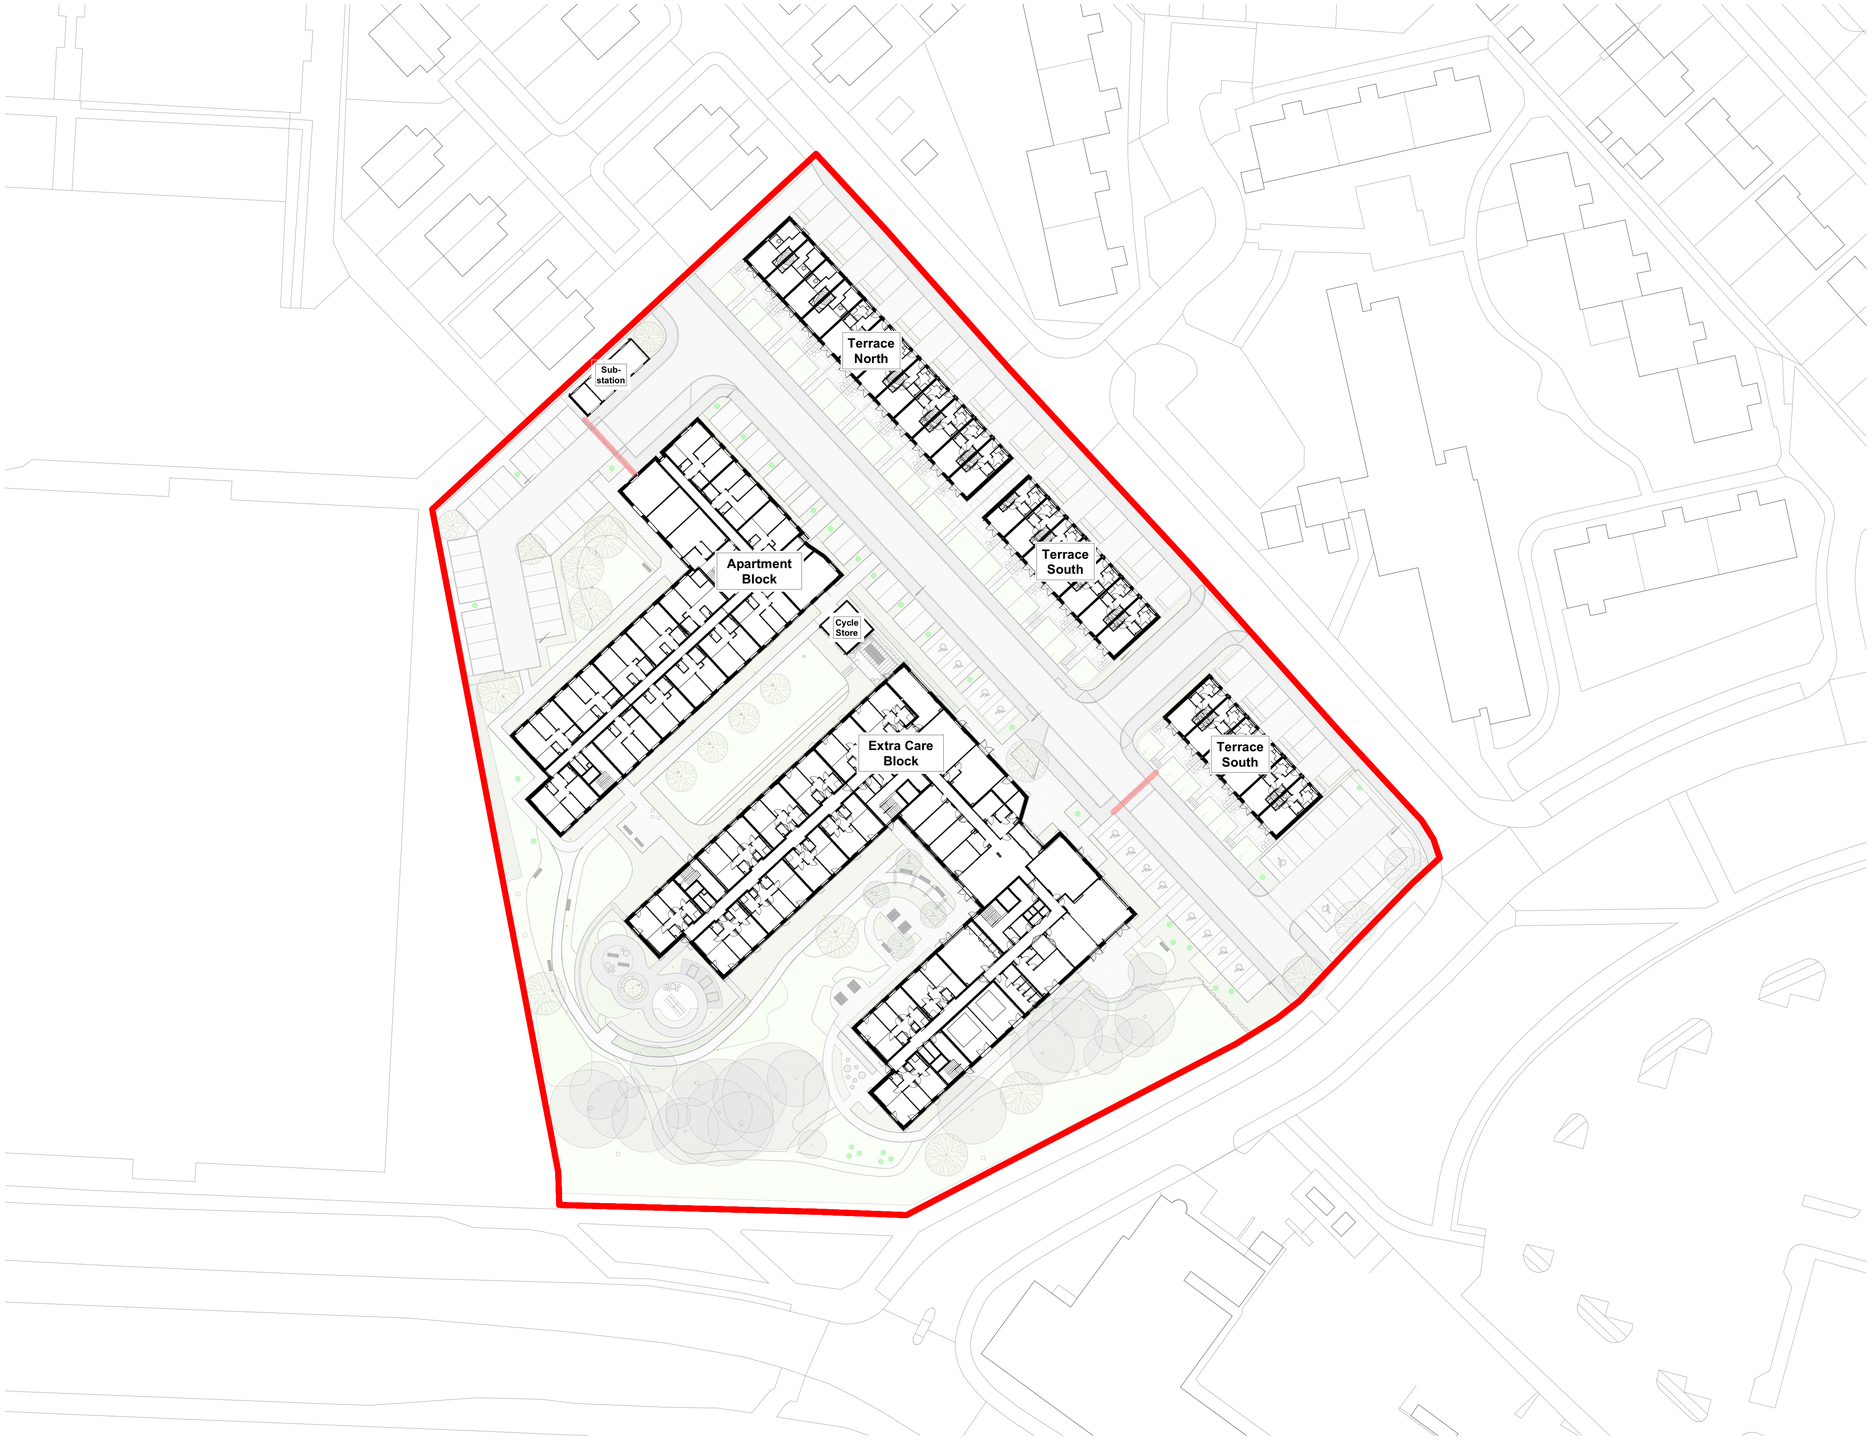


1 **3.3 Site Plan**
1 : 500

© Crown copyright 2025. All rights reserved. Licence number 100007514

When this drawing ZZ-D-1001 *is issued in.dwg it is an uncontrolled version issued to enable the recipient to prepare their own documents/models/drawings for which they are solely responsible. It is based on background information current at the time of issue.* ***Feilden Clegg Bradley Studios*** *accepts no liability for any such alterations or additions to or discrepancies arising out of changes to such background information which occur to that information after it is issued by* ***Feilden Clegg Bradley Studios****.*

Revision note:


WS4a coordination and design development incorporated
Updated in line with Caddick feedback and comments


NOTE:

Refer to FCBS grid plans (1900 series) and detail plans (2000 series) for grid and building layouts.

Refer to Landscape Architect's information for detailed landscape design

Refer to Civil Engineer's information for vehicle tracking and parking layouts

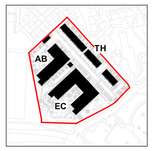

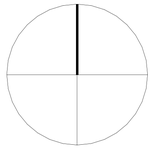

FeildenCleggBradleyStudios LLP
Manchester Office
Carver's Warehouse
Lower Ground Floor
77 Dale Street
Manchester
M1 2HG
t +44 161 883 2544
e manchester@fcbstudios.com

Rev	Status		Date	Chk by
P01	S1	WS3 Issue	16/02/26	KM
P02	02	Preliminary Issue for Review	01/05/26	PM
P03	04	WS4a Issue (subject to consultant review)	24/08/26	KM

Job/Drawing No 18704-FCB-ZZ-ZZ-D-A-1001
Revision P03
WYTHENSHAWE TOWN CENTRE: PLOT 3.3 BROTHERTON HOUSE
Site Plan and Building Arrangement
Status 04
Scale As indicated@A1
Date 16/02/26 Drawn FCBS MCR FCBS project no 2141-3
Do not scale All dimensions to be checked on site