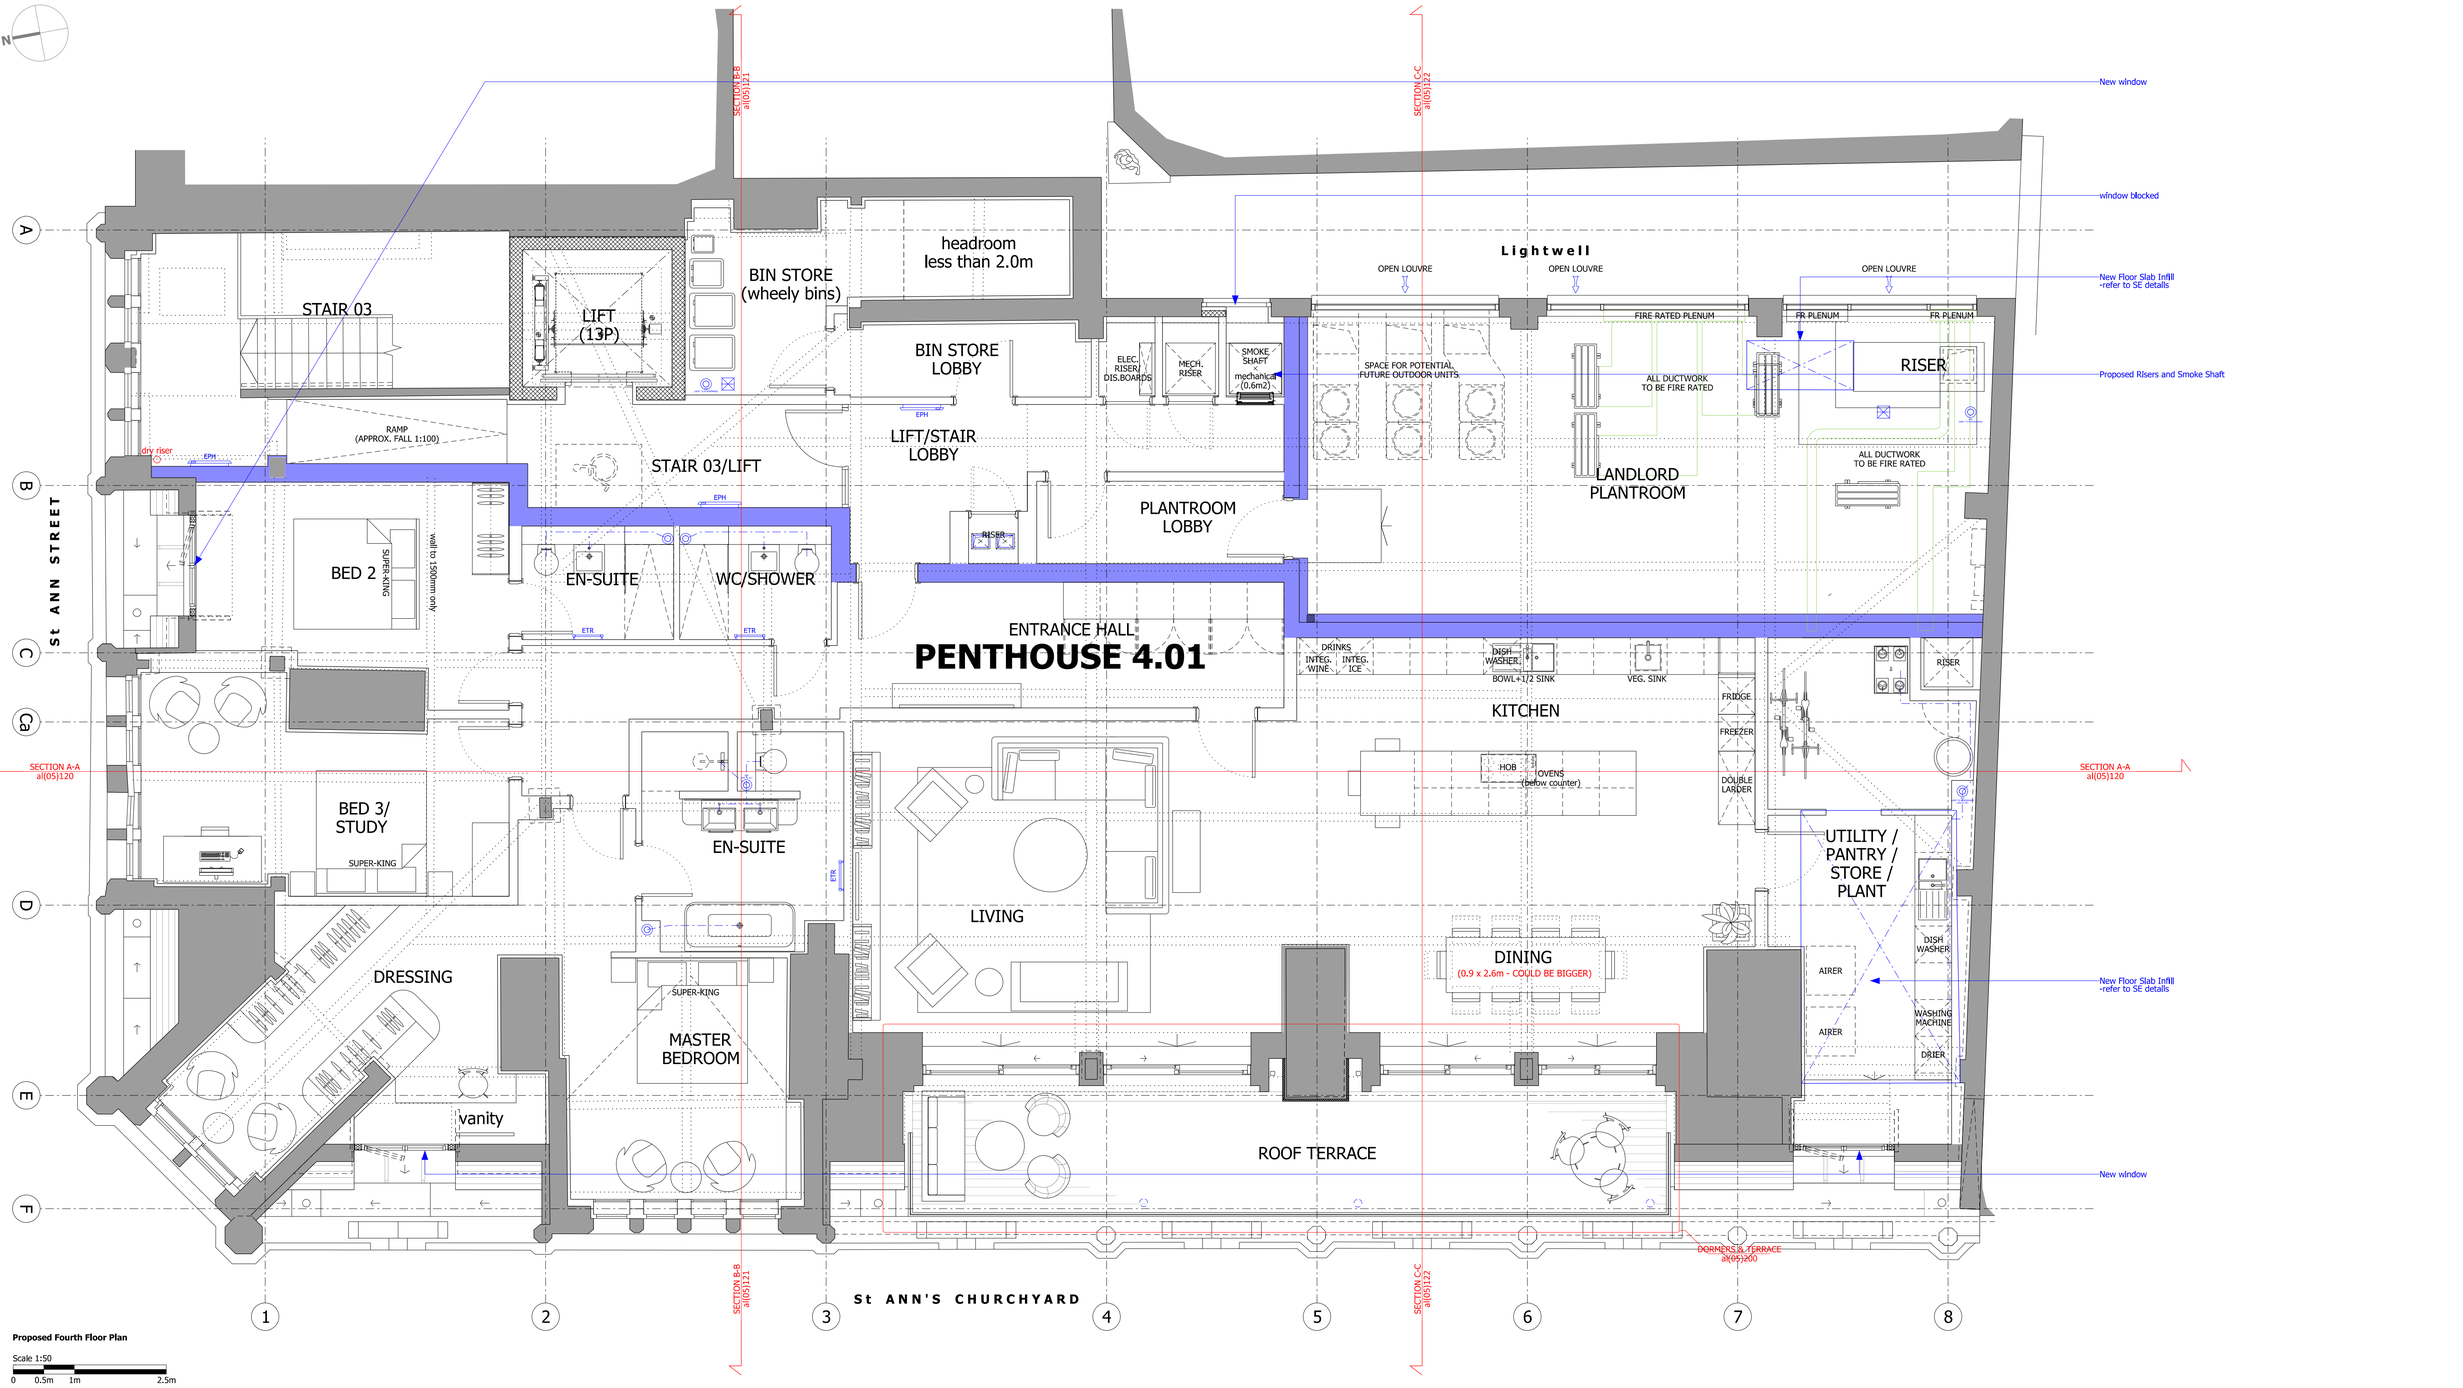


Proposed Fourth Floor Plan

Scale 1:50

0 0.5m 1m 2.5m

bridge architects

address 14 Old Mill Street, Manchester, M4 6DZ
directors Russell Bridge RIBA ARB Victoria Hilton ARB
phone 0161 879 2828 **web** www.bridgearchitects.com
company # 07793934 **email** info@bridgearchitects.com

revision notes
rev P01 - 2026-07-10 - WIP (Preliminary) Issue.
rev P02 - 2026-07-22 - General Revision: 2 new risers, internal insulation, secondary glazing added; Plant room layout revised, Utility and sport equipment room rearranged.
rev P03 - 2026-09-21 - Apartment layout amended; kitchen rearranged and corridor to utility room omitted.

project	Winter's Buildings, Manchester	**drawing title**	Proposed Fourth Floor Plan (Level 04)
client	The Winters Building Freehold Ltd	**drawing scale**	1:50 @A1/ 1:100 @A3
job no.	0277	**drawing created**	June 2026
drawing no.	al(05)115	**drawing rev**	P03

PLANNING

bridge architects

This design and drawing is the copyright of bridge architects ltd and may not be reproduced in any form without prior written consent. Issue of the drawing does not impart any real or implied copyright licence.