

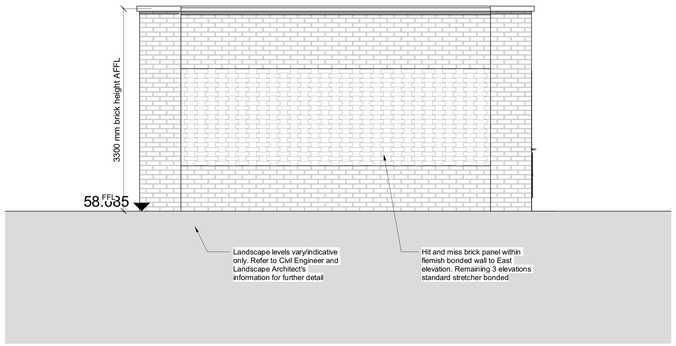



1 **Cycle Store East Elevation**
1 : 50

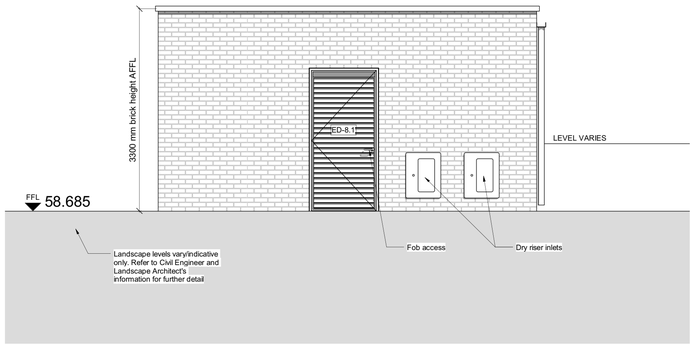


2 **Cycle Store North Elevation**
1 : 50

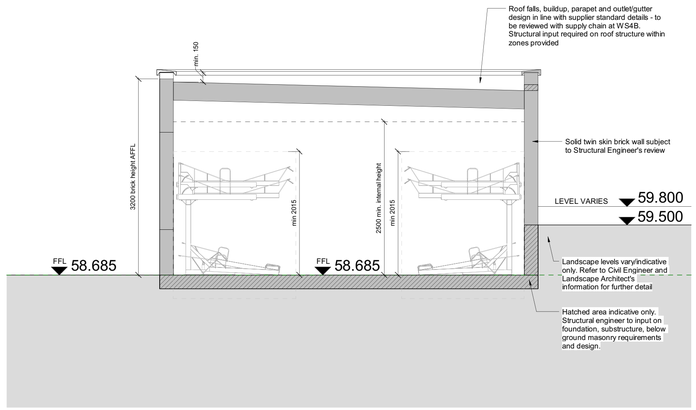


5 **Cycle Store Section**
1 : 50

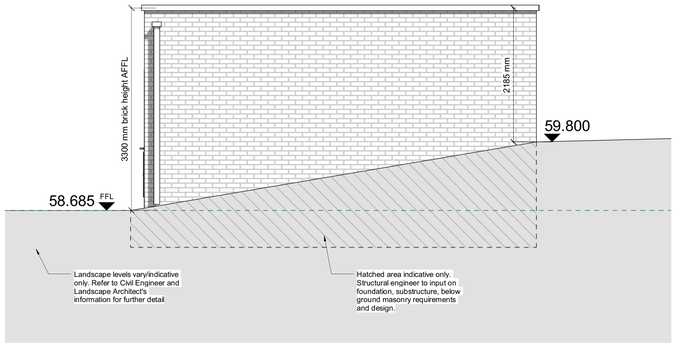

3 **Cycle Store West Elevation**
1 : 50

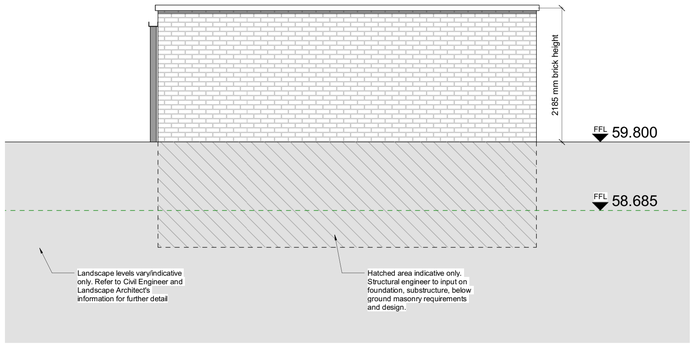


4 **Cycle Store South Elevation**
1 : 50

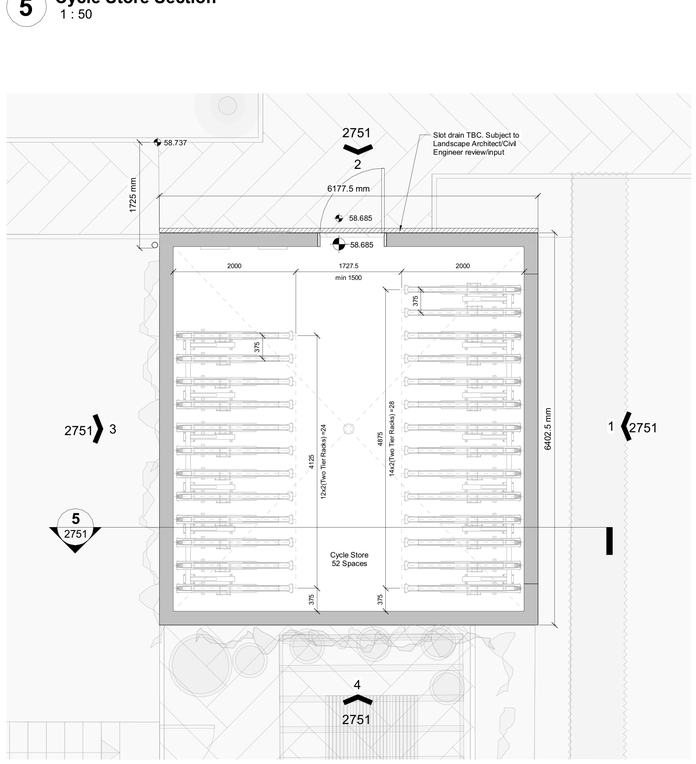

6 **Cycle Store Ground Floor Plan**
1 : 50

When this drawing ZZ-D-2751 *is issued in.dwg it is an uncontrolled version issued to enable the recipient to prepare their own documents/models/drawings for which they are solely responsible. It is based on background information current at the time of issue.* ***Feilden Clegg Bradley Studios*** *accepts no liability for any such alterations or additions to or discrepancies arising out of changes to such background information which occur to that information after it is issued by* ***Feilden Clegg Bradley Studios****.*

Brick Pattern Key

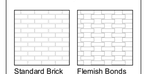

Standard Brick Coursing

Flemish Bonds Brick coursing

Note:
This drawing is to be read in conjunction with all other project information by the architect and consultants. Any drawn reference to existing information contained in this drawing has been created directly from third party survey information. This information is contained and issued in good faith with Feilden Clegg Bradley Studios LLP not held responsible for any inaccuracies identified. The architect is to be notified immediately if any inaccuracies found.

Feil**denCle**ggBradl**eyStu**dios LLP
Manchester Office
Carver's Warehouse
Lower Ground Floor
77 Dale Street
Manchester
M1 2HG
t +44 161 883 2544
e manchester@fcbstudios.com

Rev	Status		Date	Chk by
P01	04	WS4a Issue (subject to consultant review)	04/09/26	PM

Job/Drawing No
18704-FCB-ZZ-ZZ-D-A-2751
Revision
P01

WYTHENSHAWE TOWN CENTRE: PLOT 3.3 BROTHERTON HOUSE
Proposed Cycle Store
Status
04

Scale 1 : 50@A1
Date 04/09/26 Drawn FCBS MCR FCBS project no 2141-3

Do not scale
All dimensions to be checked on site