
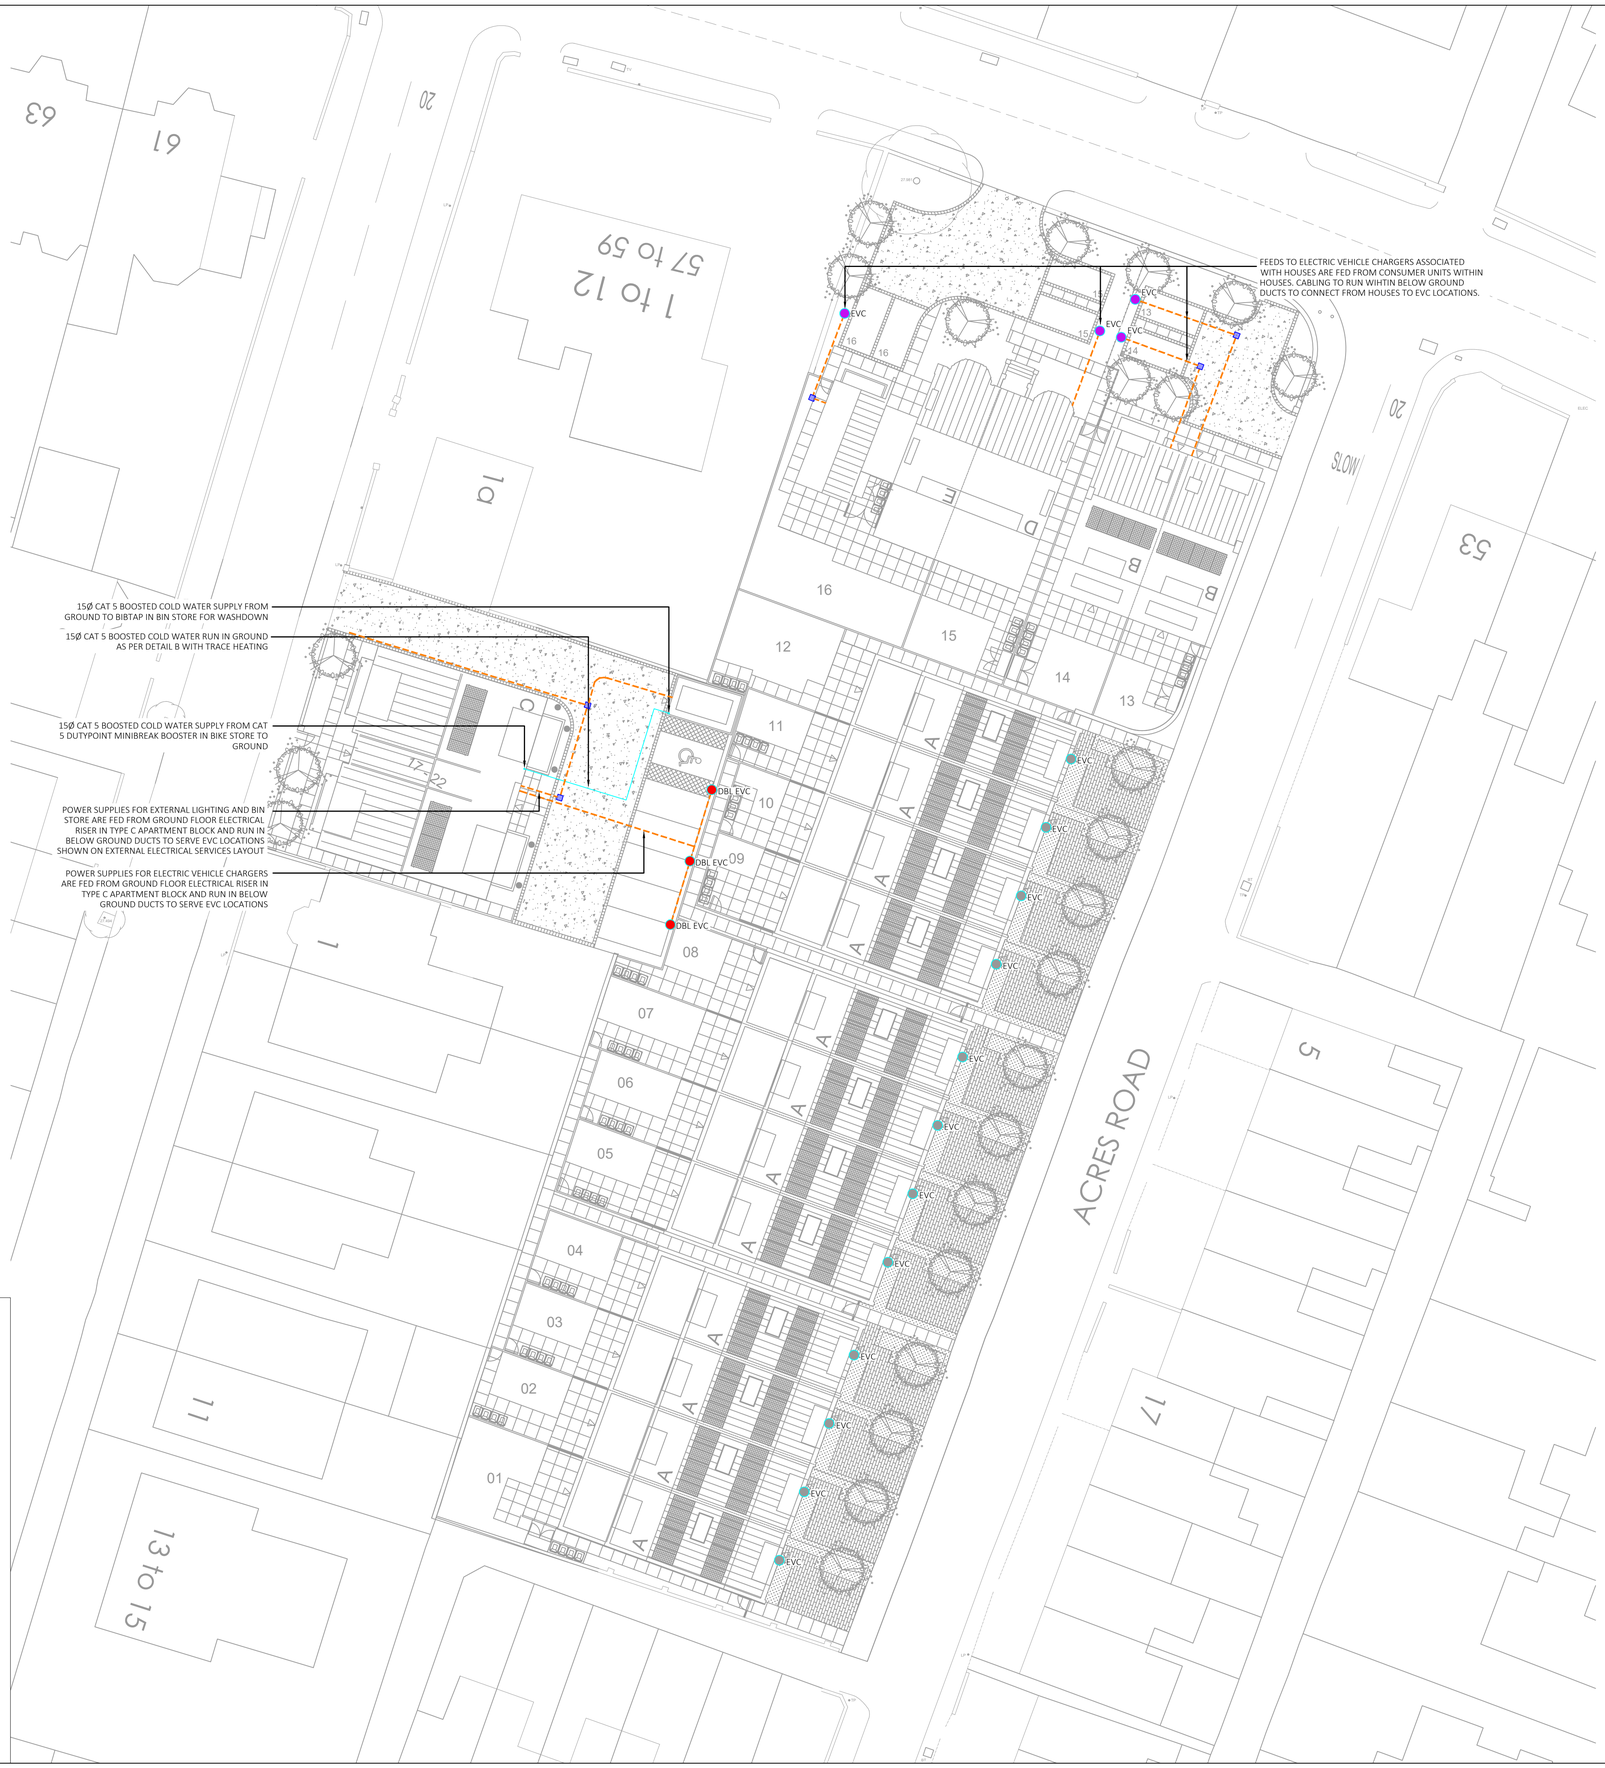


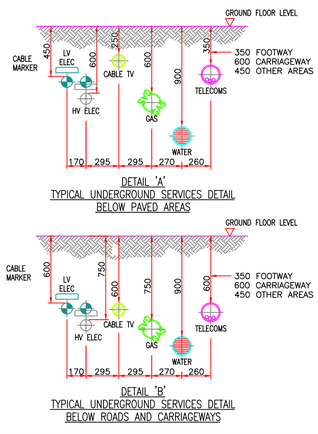

DETAIL 'A'
TYPICAL UNDERGROUND SERVICES DETAIL BELOW PAVED AREAS

DETAIL 'B'
TYPICAL UNDERGROUND SERVICES DETAIL BELOW ROADS AND CARRIAGEWAYS

STANDARD NOTES

1. THIS DRAWING IS SUBJECT TO COPYRIGHT AND IS NOT TO BE REPRODUCED IN PART OR WHOLE WITHOUT APPROVAL.
2. THIS DRAWING MUST NOT BE USED FOR CONSTRUCTION OR INSTALLATION PURPOSES UNLESS EXPRESSLY STATED.
3. DO NOT SCALE FROM THIS DRAWING, ALWAYS WORK TO NOTED DIMENSIONS (ALL DIMENSIONS IN MILLIMETERS UNLESS OTHERWISE STATED).
4. ALL DIMENSIONS MUST BE VERIFIED ON SITE BEFORE COMPLETING SHOP DRAWING OR SETTING OUT THE WORK
5. THIS DRAWING SHALL BE READ IN CONJUNCTION WITH ALL ARCHITECTURAL, STRUCTURAL AND ASSOCIATED ENGINEERING DRAWINGS, TECHNICAL SPECIFICATIONS, EQUIPMENT SCHEDULES AND ALL OTHER RELEVANT DOCUMENTATION PRODUCED BY CIVIC AND THE WIDER DESIGN TEAM.

© CIVIC LIMITED

LEGEND

- BCWS PIPEWORK
- BCWS PIPEWORK (CAT 5 SUPPLY)
- DUCT FOR ELECTRICAL SERVICES - SMALL POWER AND LIGHTING (SINGLE LINE SHOWS ROUTING BUT NOT QUANTITY REQUIRED)
- DRAW PIT (450X450MM) TO ARCHITECT'S DETAILS

PLEASE NOTE
ALL BELOW GROUND ELECTRICAL DUCTS TO BE 100MM DIAMETER, UNLESS OTHERWISE STATED ON LAYOUT. FINAL QUANTITY/SIZE TO BE DEVELOPED BY CONTRACTOR AS PART OF THEIR CDP PACKAGE, ONCE FINAL ROUTING AND CIRCUITING IS COMPLETE.

No.	REVISION	ISSUED BY	DATE
C02	EV CHARGER UPDATE	LH	28.07.26
C01	CONTRACT ISSUE	CW	13.04.26

CIVIC

team-civic.com

CLIENT
CUBE HOMES

PROJECT
HIGH LANE

TITLE
COORDINATED SERVICES
PROPOSED EXTERNAL SERVICES LAYOUT
SITE PLAN

STATUS / SUITABILITY DESCRIPTION	SUITABILITY CODE
STAGE 4	A4

PROJECT STATUS / ISSUE PURPOSE
CONTRACT ISSUE

SCALE @ A1	Date Created	Drawn by	Checked by	Approved By
1:250	29/01/26	CW	NH	DW

DRAWING No.
71579-CIV-XX-00-D-J-00001

REV
C02