

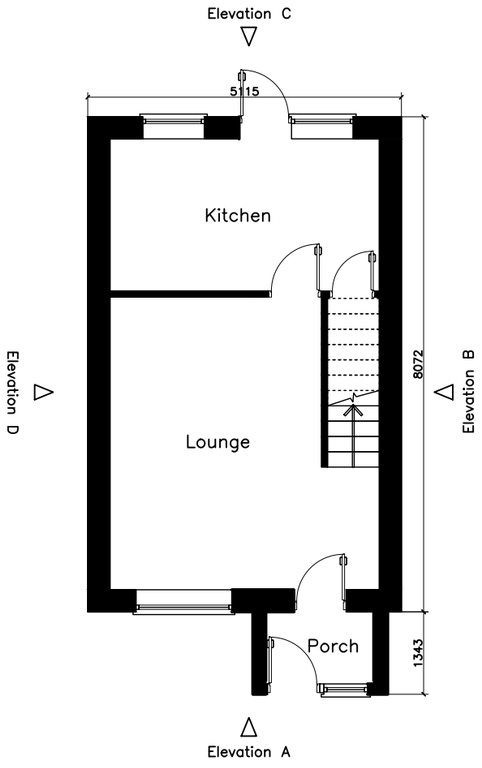



Existing Ground Floor Plan

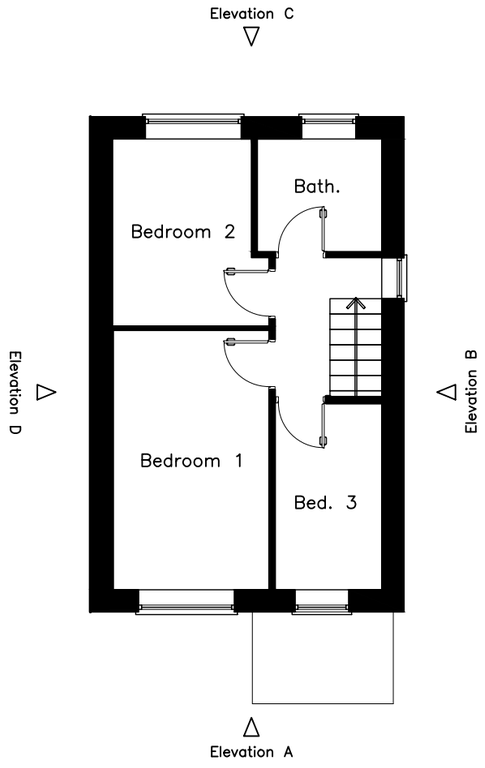

Existing First Floor Plan

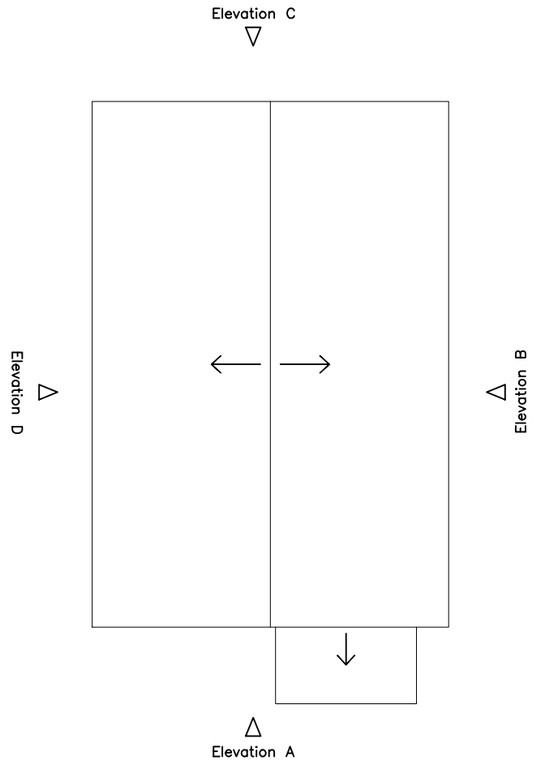

Existing Roof Plan

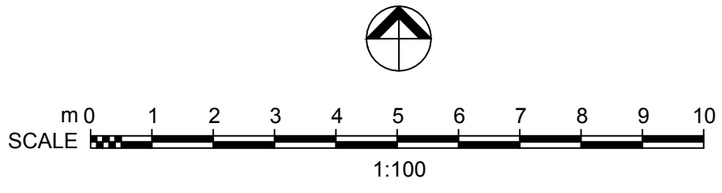

INSPIRE I DESIGN I BUILD

ML DESIGN

+44 (0) 161 818 2786
www.mldesign.uk | info@mldesign.uk

Job Ref.	Drawing No.	Revision
1159	0005	A

Rev	Description	By	Date
A	Issue for Planning	ML	19/09/26
Initial Issue: 16/03/22			

CLIENT
Mr & Mrs Deebaj Muneer
17 Broadmeadow Avenue
Whalley Range
Manchester
M16 8GS

PROJECT TITLE
Double Storey Side & Rear Extension with Internal Alterations

DRAWING TITLE
Existing Floorplans

Drawn by: ML	Checked by: ML
Date: 16/03/22	Scale: 1:100 @A3

This drawing is to be read in conjunction with all relevant drawings.

The main contractor/builder is to interpret the requirements in relationship to the site conditions encountered and as agreed with the Building Control officer.

All dimensions and sizes to be verified on site, any discrepancies to be reported to the client/project manager. These annotations were prepared for planning and/or building control submission only.

This drawing and design is the (©2022) property of ML Design, and should not be reproduced without written permission.