
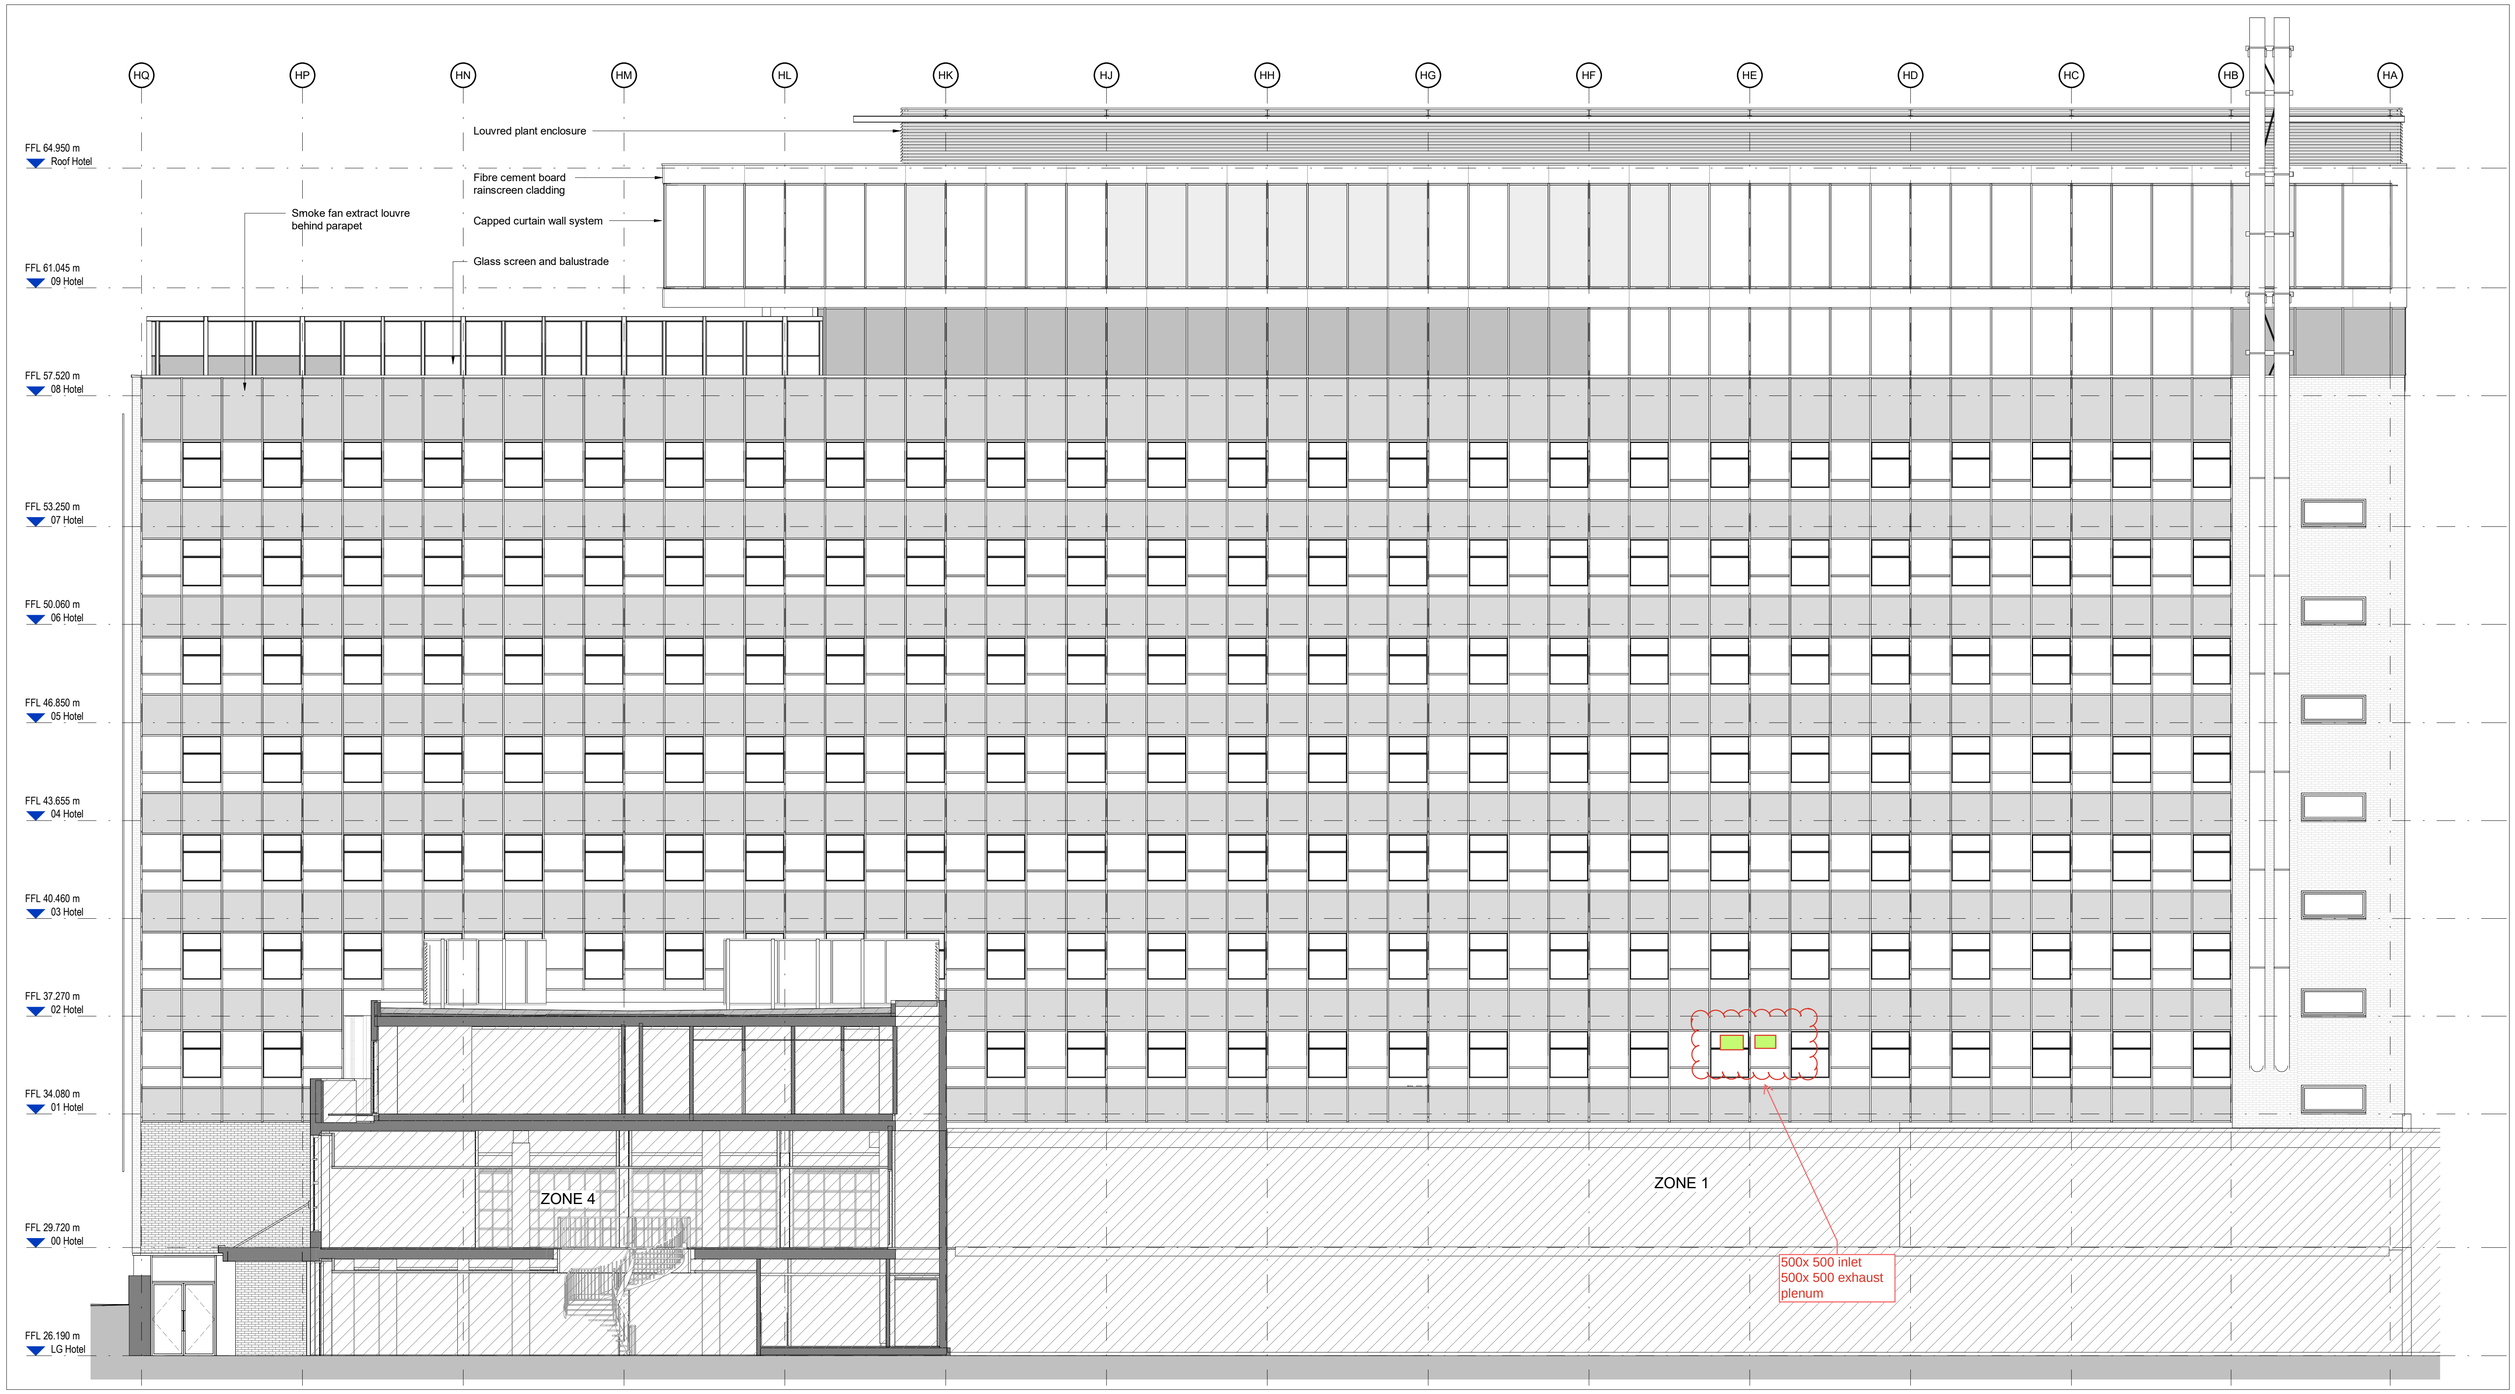


Notes

Do not scale from this drawing.

All dimensions are to be checked prior to construction and any discrepancies are to be identified to the Architect.

Copyright reserved.

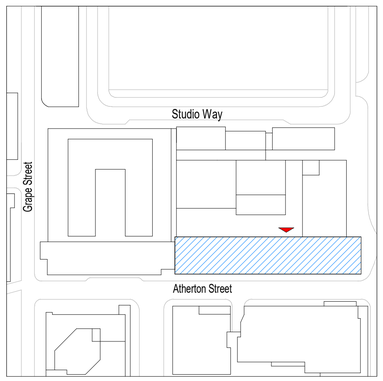

C01 06/10/25 FINAL ISSUE. This drawing is the last revision issued for construction under the building contract. This drawing has not been verified by site survey. Construction tolerances may have resulted in differences between this drawing and the finished building JB

Revisions

3DReid
www.3DReid.com
Architecture Interiors Masterplanning

Status
Record

Client
OGS Construction Ltd.

Project
OGS Shell and Core

Title
Zone 5 - West Elevation - Proposed

Scale	Size	Date	Drawn	Checked
1 : 100	A1	10/12/18	AT	NS

Drawing No. Rev.
240193-3DR-Z5-SE-DR-A-20551 C01