

immediately. This drawing to be read in conjunction with the specification / bill of quantities and related drawings.

REVISION			
-	FIRST ISSUE	23.09.26	OK

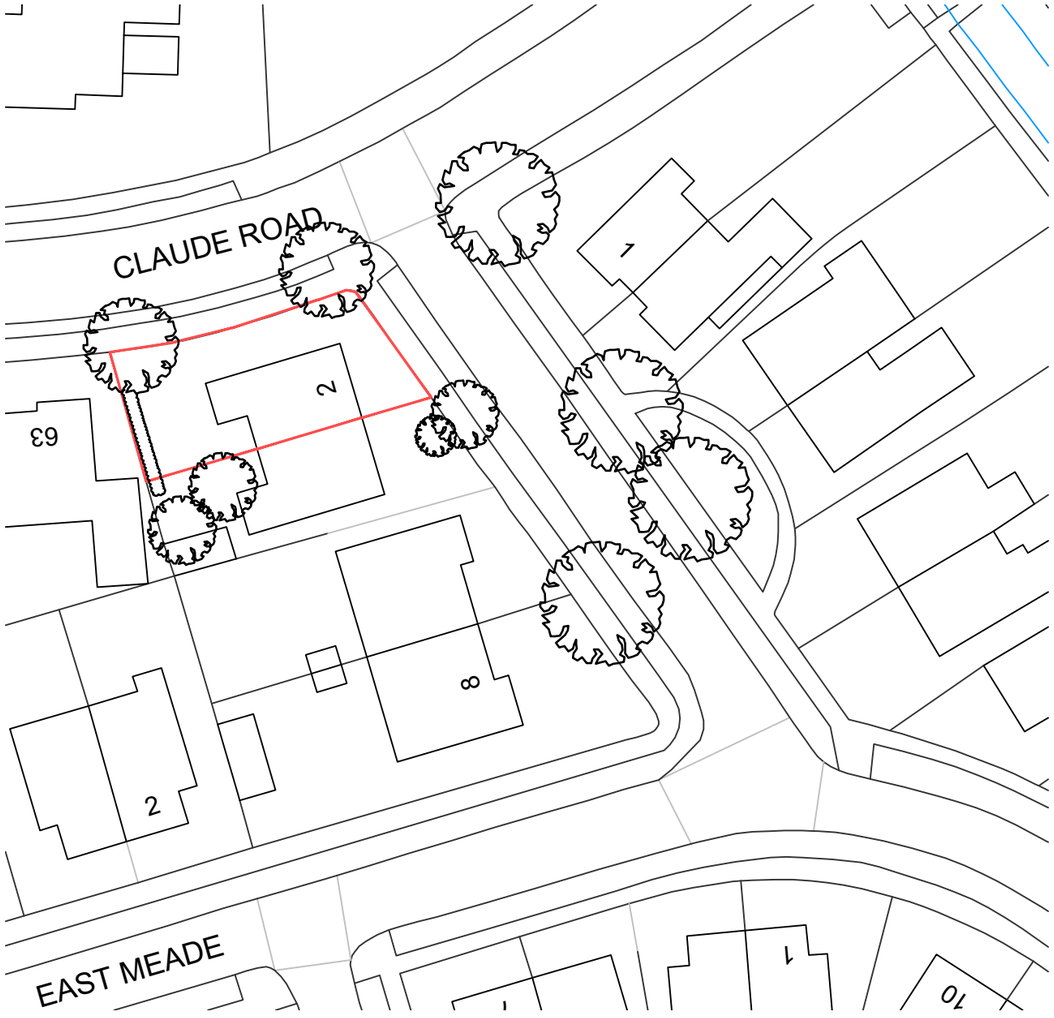

EXISTING SITE PLAN 1:500

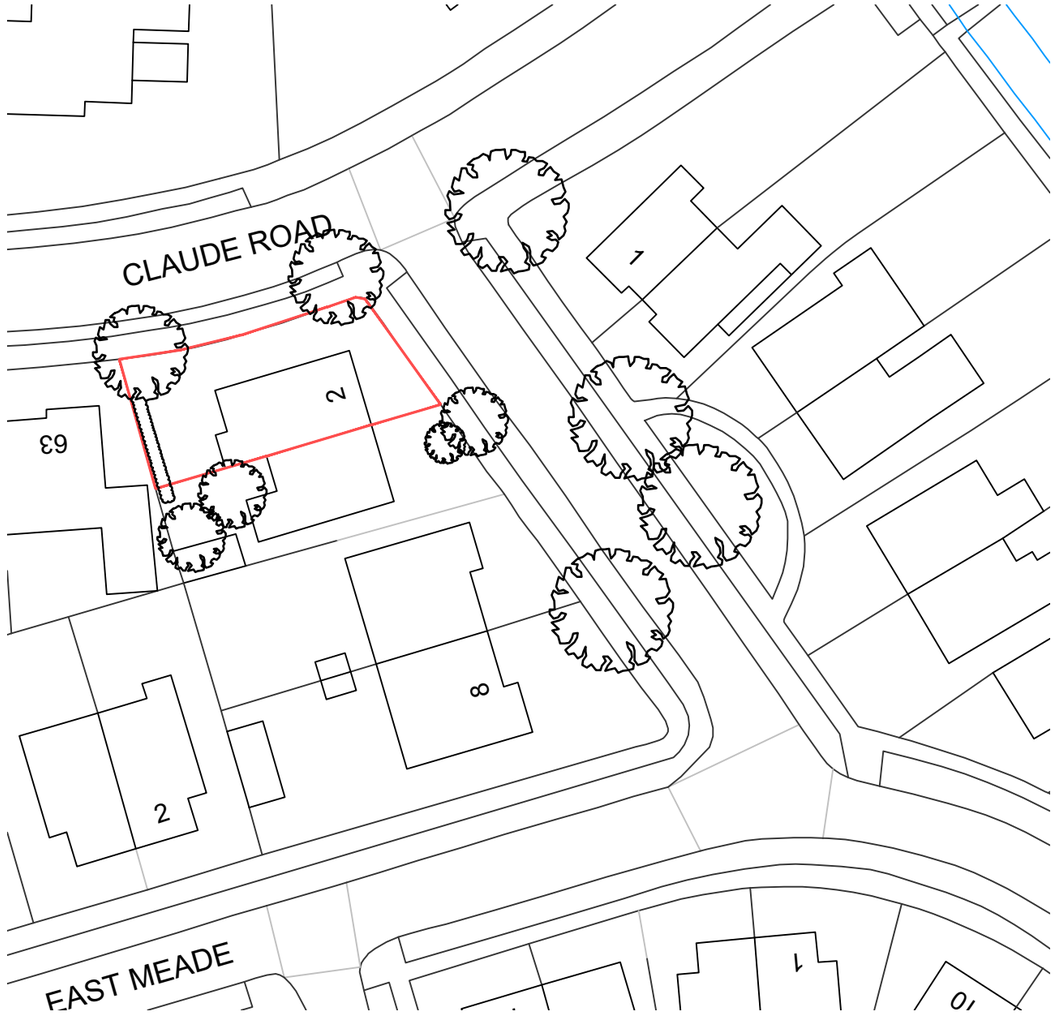

PROPOSED SITE PLAN 1:500



Scale 1:500

CLIENT	LUKE & VERITY
PROJECT	2 SOUTH DRIVE CHORLTONVILLE
TITLE	EXISTING & PROPOSED SITE PLAN
JOB NO.	LV01
DWG NO.	1000
SCALE	1:500
DRAWN	OK

okearney2@gmail.com

opt works.