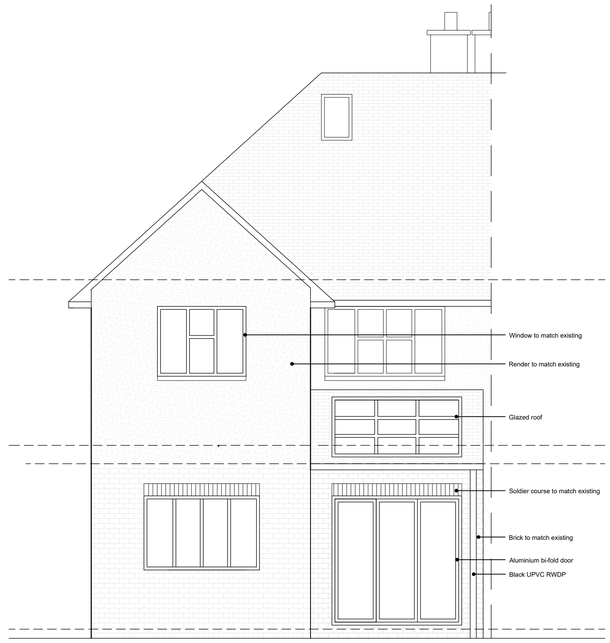



FRONT ELEVATION 1:50




SIDE ELEVATION 1:50



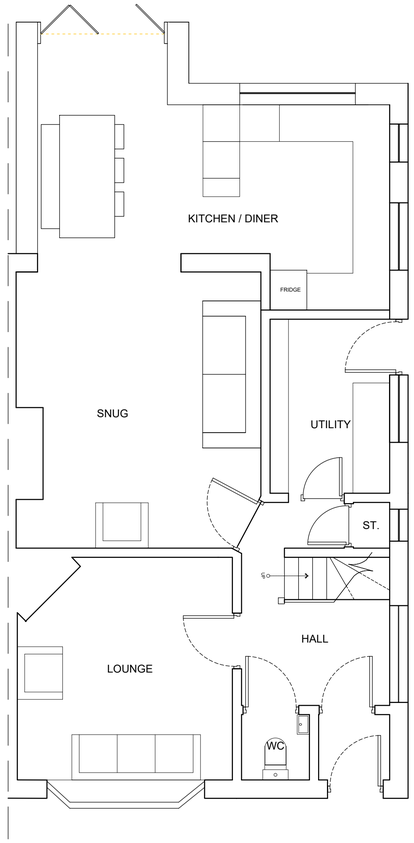

REAR ELEVATION 1:50





GROUND FLOOR 1:50

0 0.5 1 1.5 2 2.5m 5m

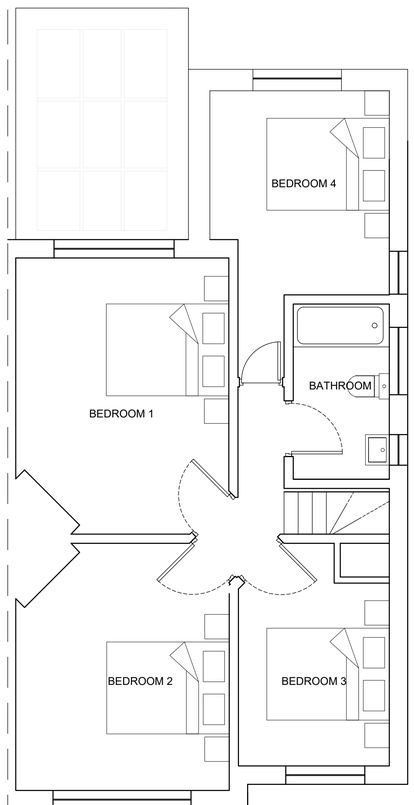Scale 1:50




FIRST FLOOR 1:50

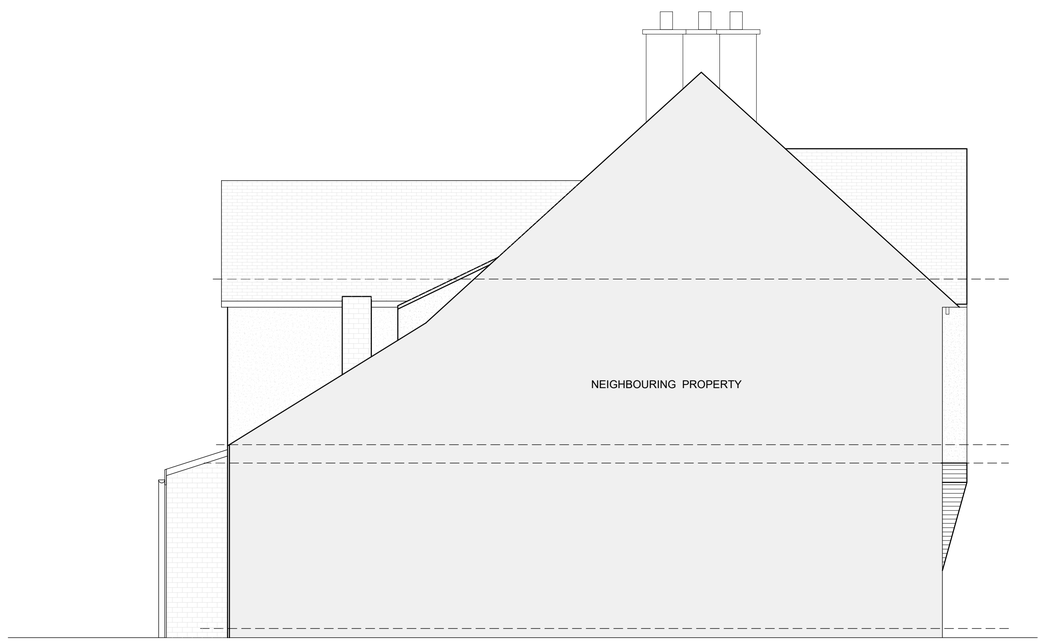


SIDE ELEVATION 1:50

NB All dimensions to be checked on site prior to manufacture and construction. This drawing is the property of Opt Works. and should not be reproduced without permission. All discrepancies to be brought to the attention of the architect immediately. This drawing to be read in conjunction with the specification / bill of quantities and related drawings.

| REVISION | | | |
|---|---|---|---|
| - | FIRST ISSUE | 18.09.26 | OK |
| A | Revised following client meeting | 21.09.26 | OK |

| | |
|---|---|
| CLIENT | LUKE & VERITY |
| PROJECT | 2 SOUTH DRIVE<br>CHORLTONVILLE |
| TITLE | PROPOSED<br>PLANS & ELEVATIONS |
| JOB NO. | LV01 |
| DWG NO. | 3000 |
| SCALE | 1:20 @ A1 |
| DRAWN | OK |

okearney2@gmail.com

opt works.