

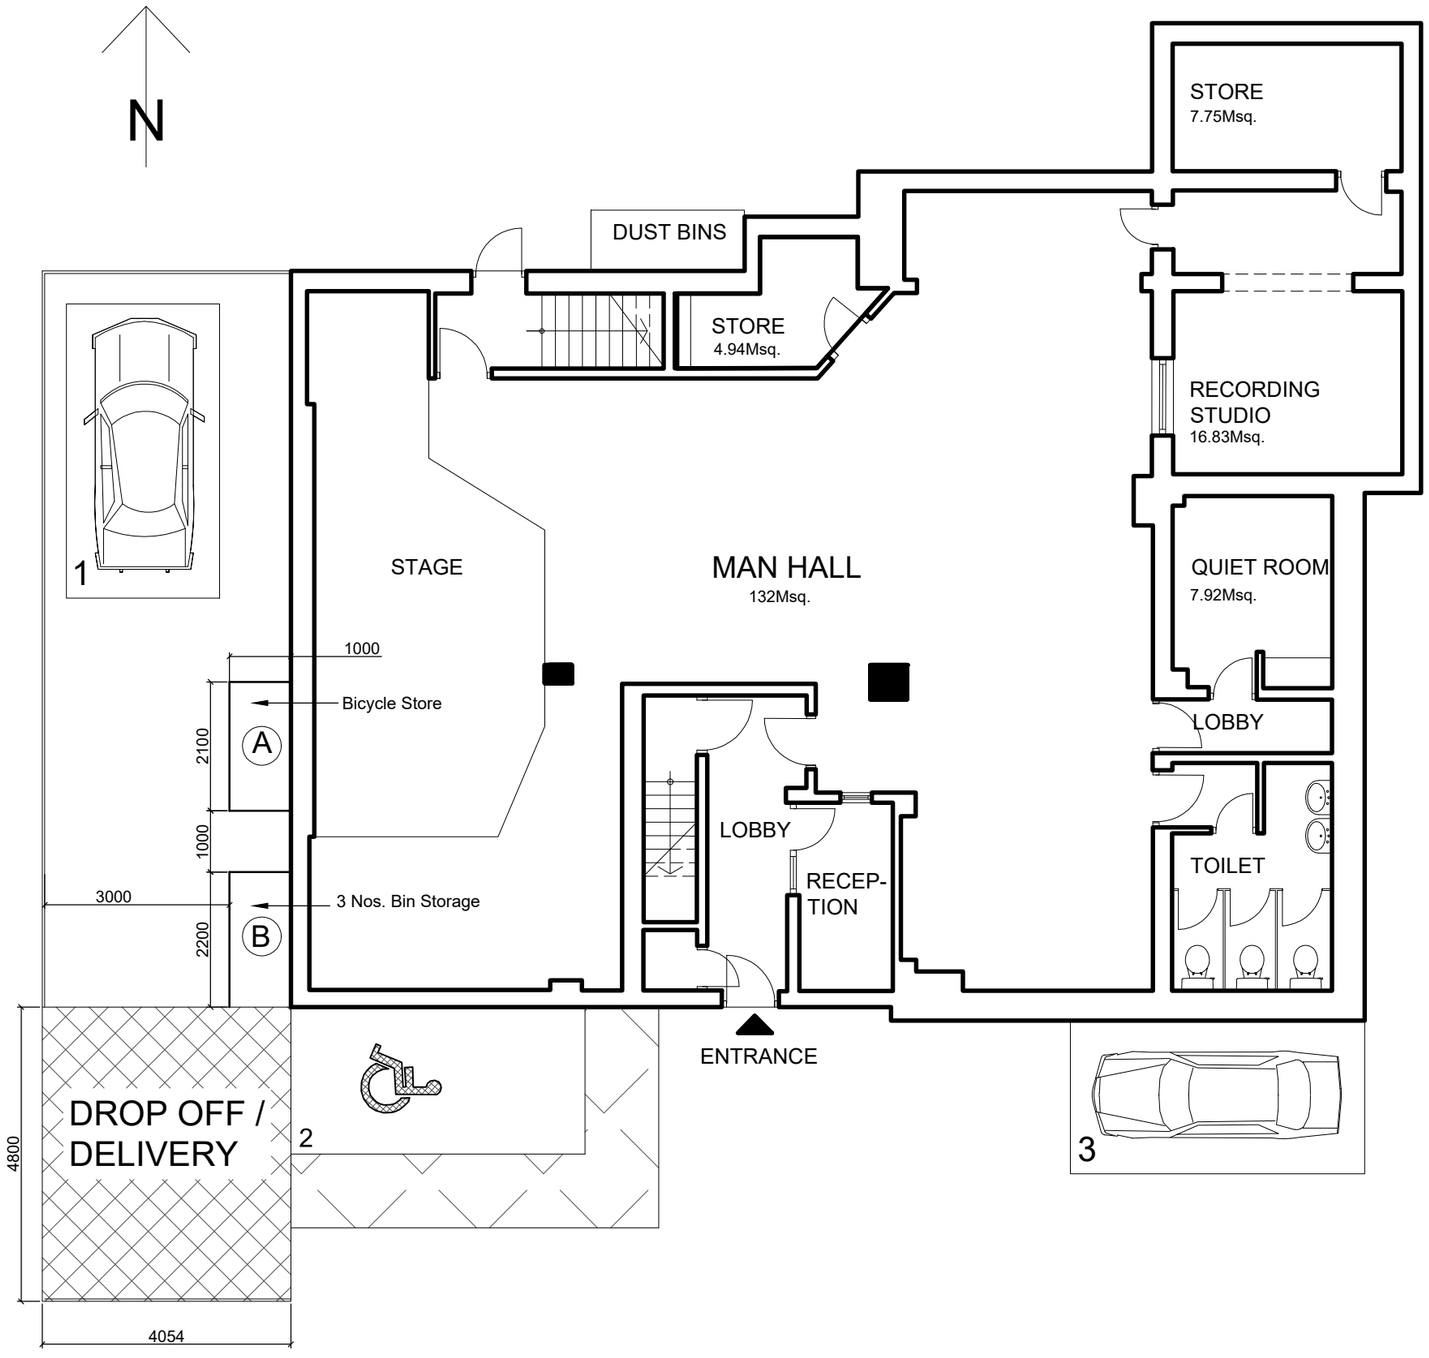


PROPOSED GROUND FLOOR
PLAN SCALE 1:100

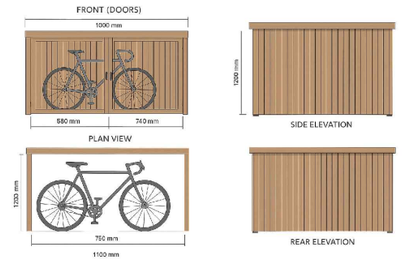

A Bicycle storage

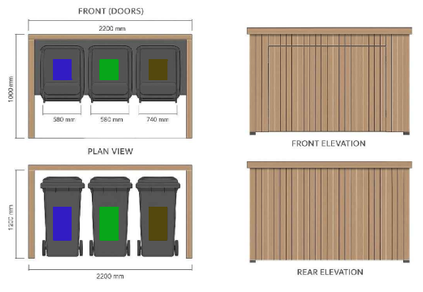

B 3 no. Bin storage

General Notes

1. Car park, revised.
   Bicycle and bin storage added

FULL PLANNING
APPLICATION

No.	Revision/Issue	Date

rpj associates
288 Greenbrow Road
Manchester M23 2UF
Tel: +447535679773
E: rpjassociates@gmail.com

CLIENT:
Pastor James Enotiemwonmwan
3a White Bank Road
Oldham
OL8 3JU

Project Name and Address
CHANG OF USE:
From an old social club to a Worship centre
ADDRESS:
1143 Oldham Rd. M40 2FU

Drawing:
Existing G. Floor Plan

Project	Sheet
COU	A3:
Date: 15/01/2026	03.Rev.2
Scale: 1:100	